COPYRIGHT 1998 NASSAU COUNTY

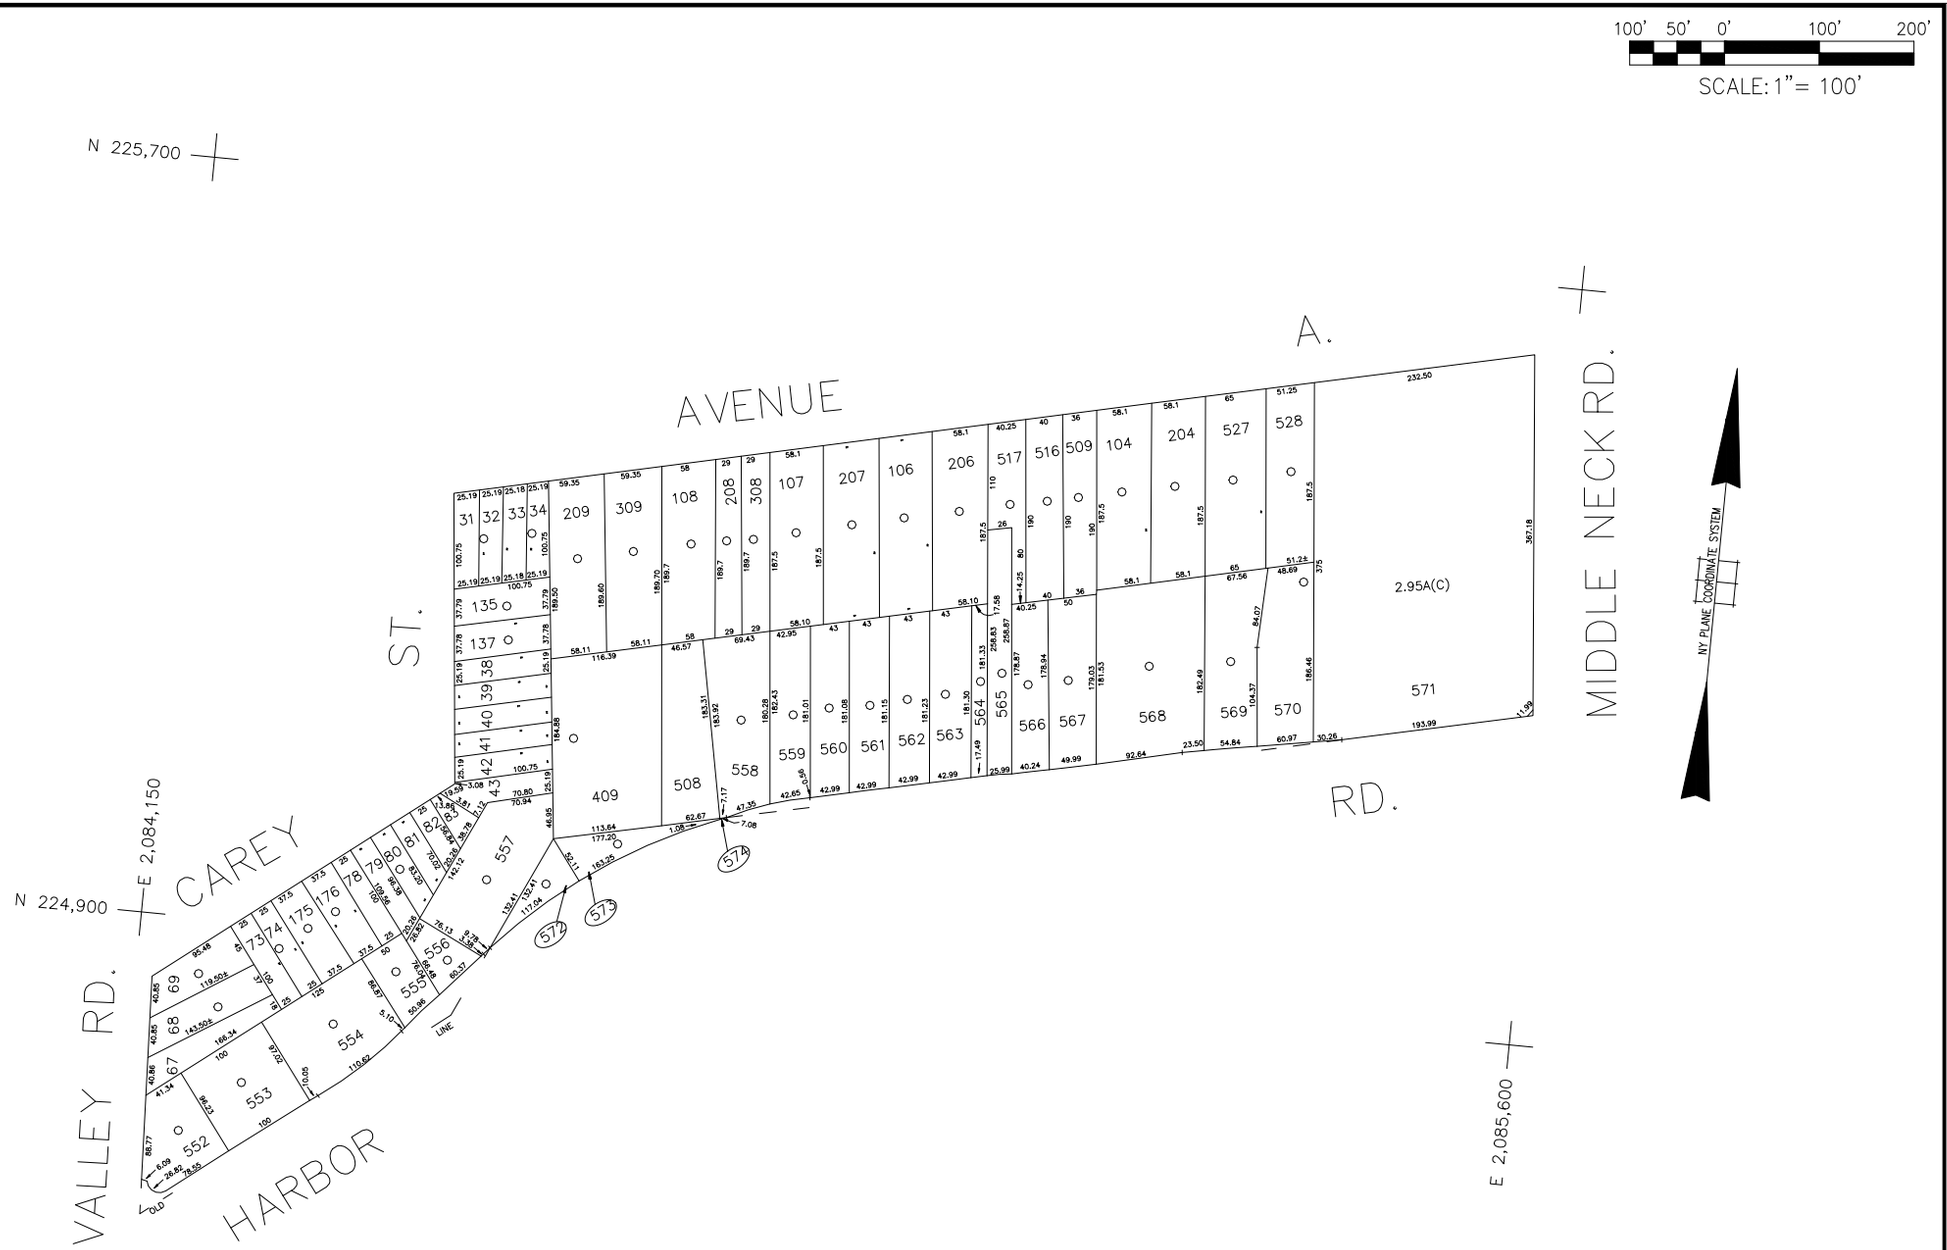

LEGEND

COUNTY LINE	
TOWN LINE	
VILLAGE LINE	
SCHOOL DISTRICT LINE	
PROPERTY LINE	
SPECIAL DISTRICT LINE	
BLOCK LIMIT	
LOCATOR POINT	
TAX MAP PARCEL NO.	246
CALCULATED ACREAGE	754(C)
DEED ACREAGE	176A
SCALED DIMENSION	327(S)
DEED DIMENSION	185.69

REFERENCE MAPS
MAP NO.

SPECIAL DISTRICTS

	DIST
POLICE	
Port Washington	4
WATER	
Port Washington	13
LIGHTING	
Town of North Hempstead	30
LIBRARY	
FIRE	
FIRE PROTECTION	
Port Washington	49
SANITARY	
REFUSE & GARBAGE	
REFUSE DISPOSAL	
SEWAGE COLLECTION	
PUBLIC PARKING	
Port Washington	72
SEWER	
PARK	
IMPROVEMENT	
SIDEWALK Town of North Hempstead	8
DRAINAGE	
FIRE HYDRANT RENTAL	
GARBAGE	
Port Washington	64
ESCALATOR	
WATER POLLUTION CONTROL	
Port Washington	83
Town, County, College, Police HQ	1
Town Highway	2

MUNICIPALITIES

TOWN OF:
HEMPSTEAD
NORTH HEMPSTEAD
OYSTER BAY
CITY OF:
GLEN COVE
LONG BEACH
VILLAGE OF:

SCHOOL DISTRICT
Port Washington 4

Nassau County Department of Assessment

Charles O'Shea, Chairman

Land & Tax Map

Map Last Revised: April 10 2003

SEC. 4
BLK. 36

SHEET 1 OF 1

CODE	SPECIAL DISTRICT WITHIN									
809	1	13	2	30	4	49	64	72	83	8

CODE	SPECIAL DISTRICT WITHIN

CODE	SPECIAL DISTRICT WITHIN