COPYRIGHT 1998 NASSAU COUNTY

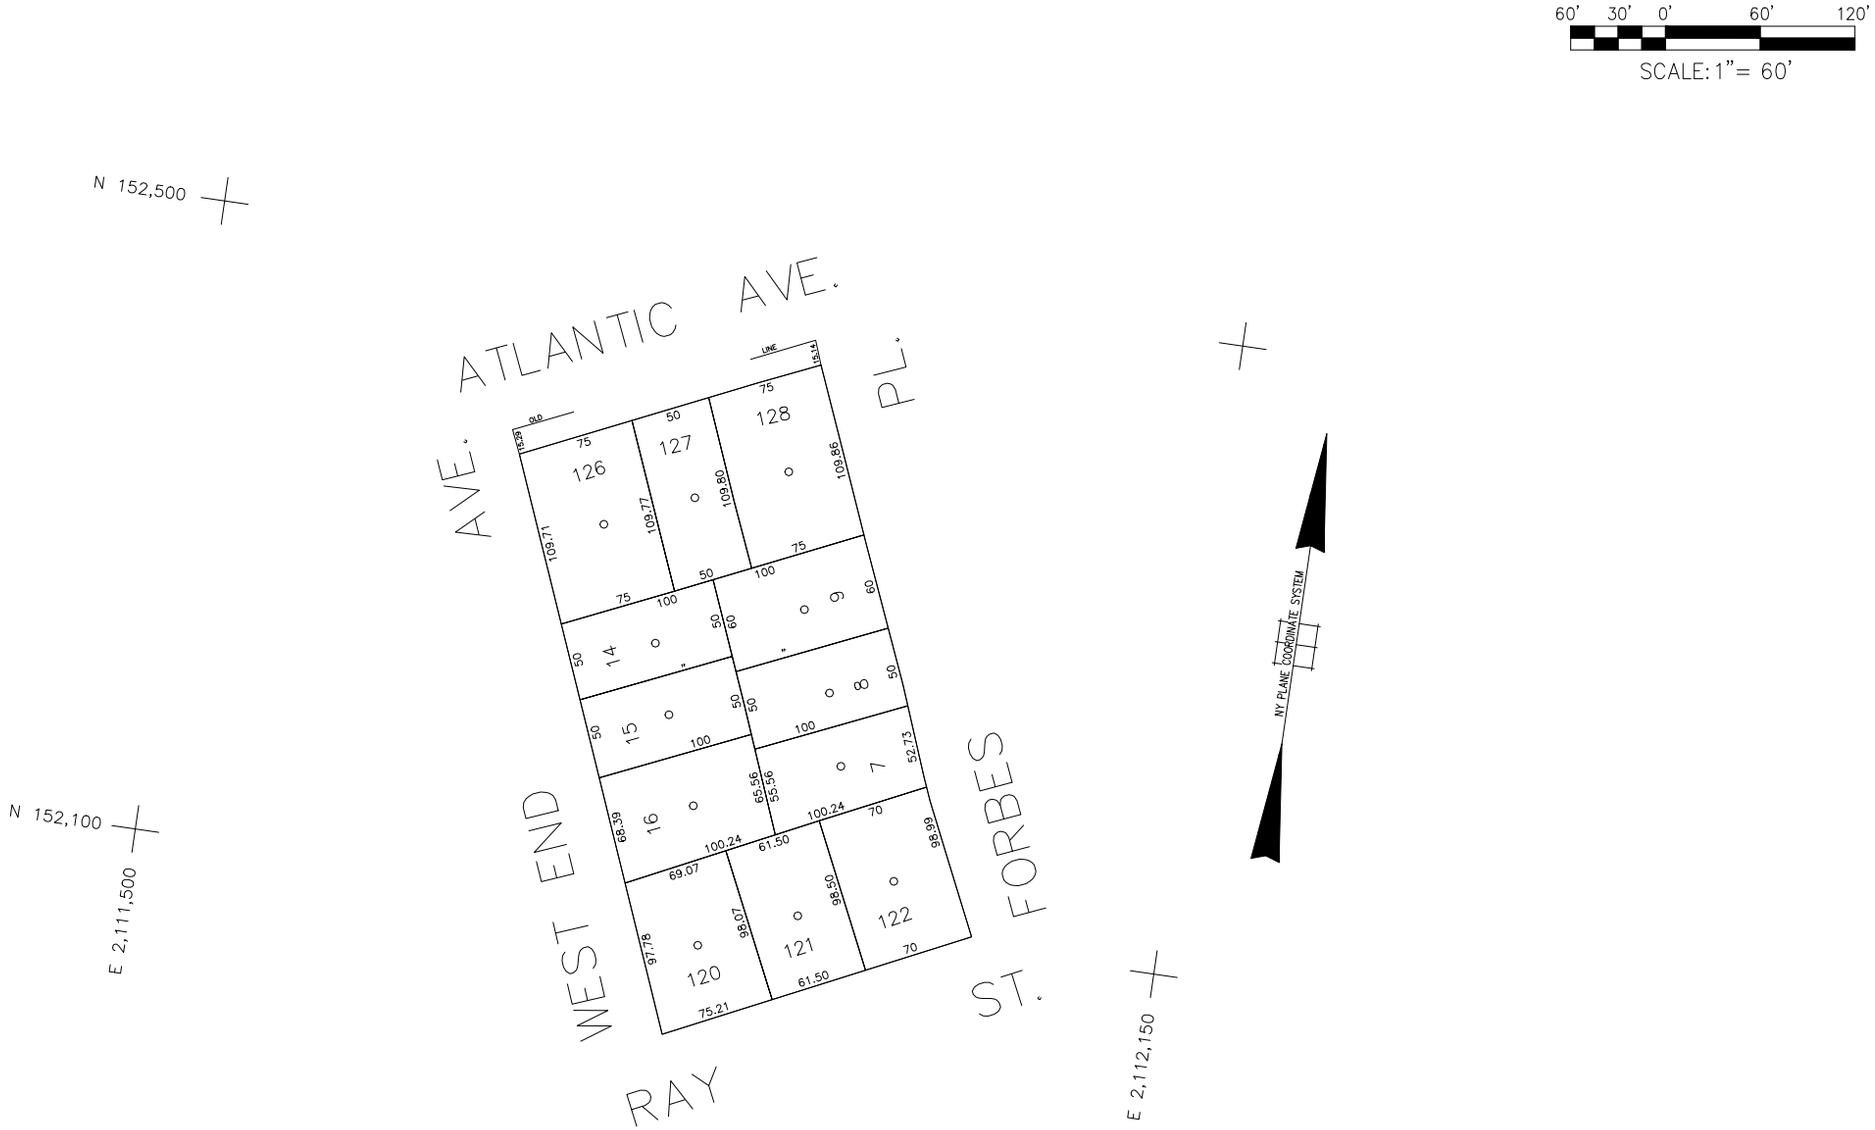

LEGEND	
COUNTY LINE	
TOWN LINE	
VILLAGE LINE	
SCHOOL DISTRICT LINE	
PROPERTY LINE	
SPECIAL DISTRICT LINE	
BLOCK LIMIT	
LOCATOR POINT	
TAX MAP PARCEL NO.	246
CALCULATED ACREAGE	754(C)
DEED ACREAGE	176A
SCALED DIMENSION	327(S)
DEED DIMENSION	185.69
REFERENCE MAPS	
MAP NO.	

SPECIAL DISTRICTS

	DIST		DIST		DIST		DIST
POLICE		FIRE PROTECTION		PUBLIC PARKING		DRAINAGE	
WATER		SANITARY		SEWER		FIRE HYDRANT RENTAL	
LIGHTING		REFUSE & GARBAGE		Nassau County Sewage Disposal District #3	39	GARBAGE	
LIBRARY		REFUSE DISPOSAL		PARK		ESCALATOR	
FIRE		SEWAGE COLLECTION		IMPROVEMENT		WATER POLLUTION CONTROL	
				SIDEWALK		Town, County, College, Police HQ	1

MUNICIPALITIES

TOWN OF:	
HEMPSTEAD	X
NORTH HEMPSTEAD	
OYSTER BAY	
CITY OF:	
GLEN COVE	
LONG BEACH	
VILLAGE OF:	
SCHOOL DISTRICT	
Freeport	9

Nassau County Department of Assessment

Charles O'Shea, Chairman

Land & Tax Map

Map Last Revised: October 11 2002

SEC. 54

BLK. 313

SHEET 1 OF 1

CODE	SPECIAL DISTRICT	WITHIN
007	1	39

CODE	SPECIAL DISTRICT	WITHIN

CODE	SPECIAL DISTRICT	WITHIN