COPYRIGHT 1998 NASSAU COUNTY

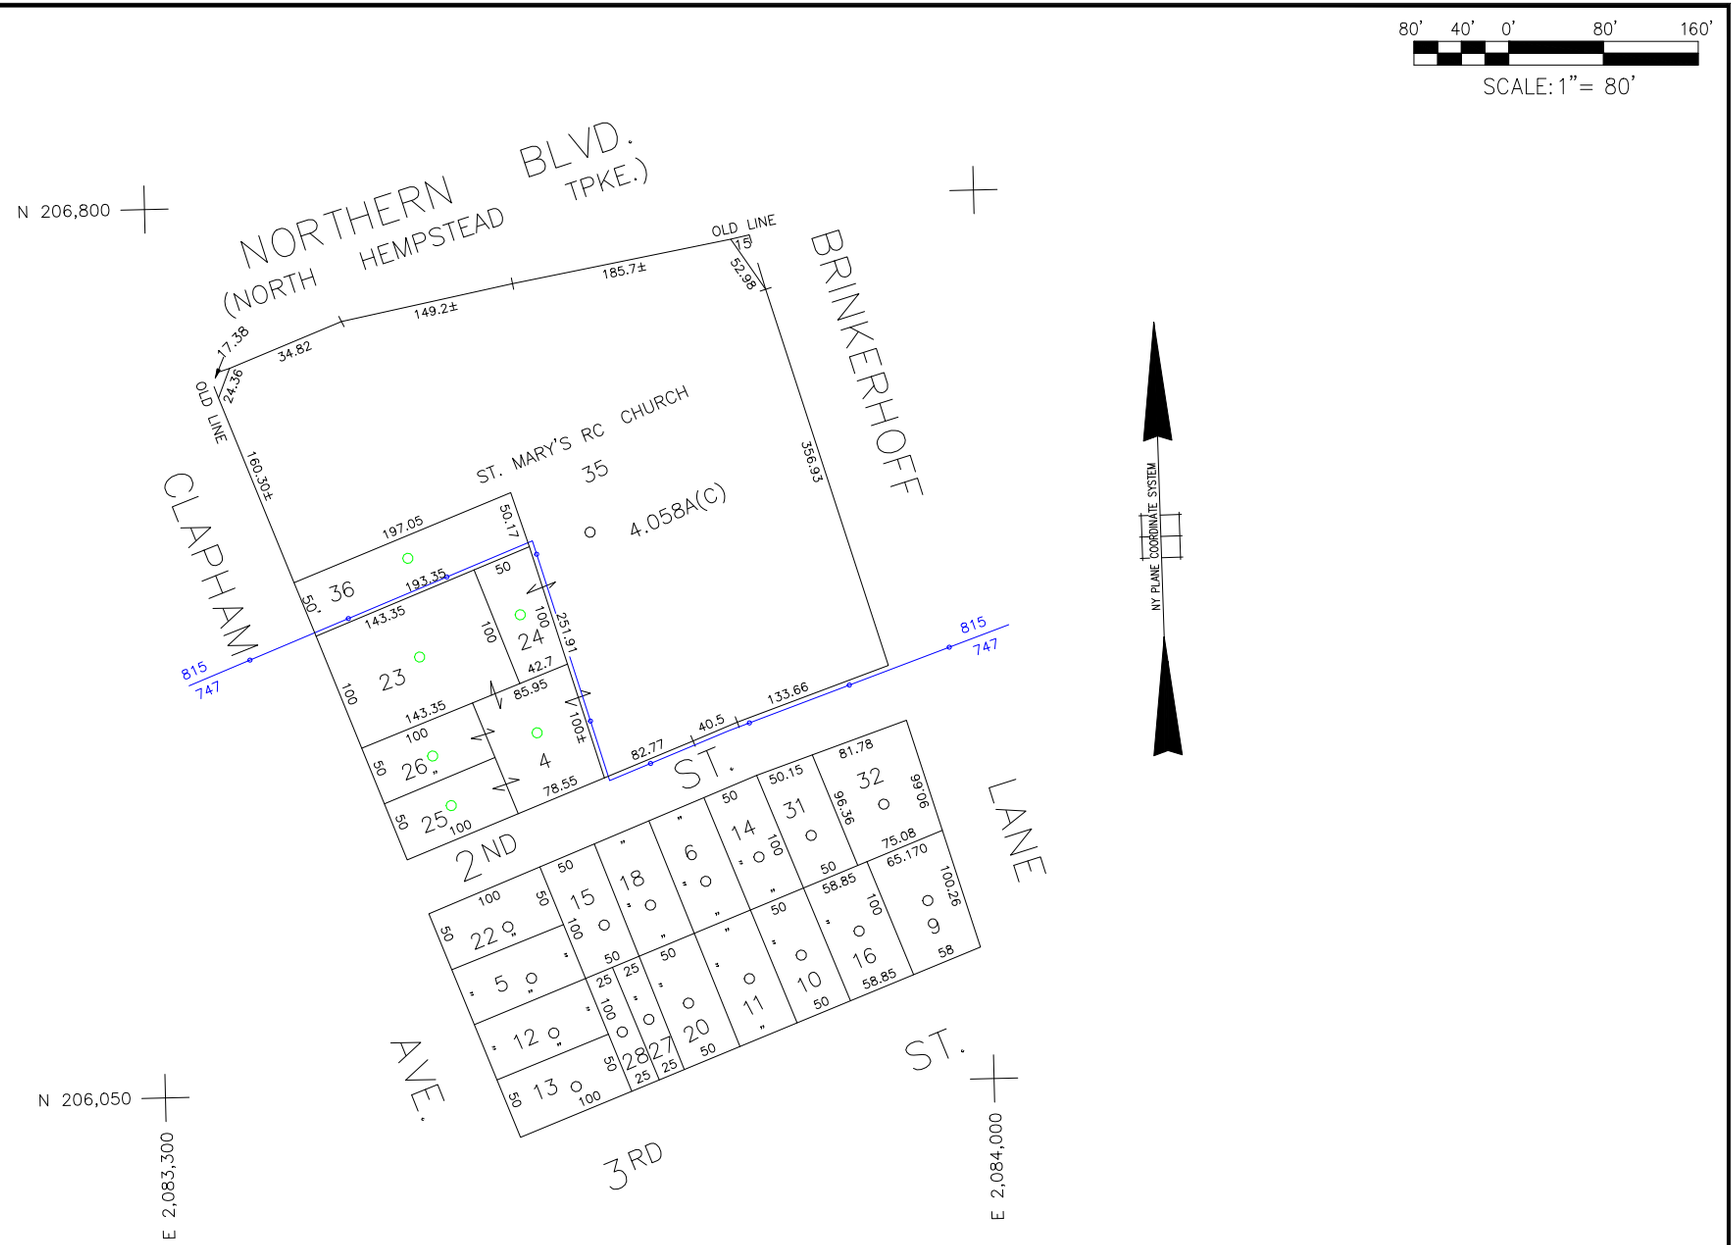

LEGEND

COUNTY LINE	
TOWN LINE	
VILLAGE LINE	
SCHOOL DISTRICT LINE	
PROPERTY LINE	
SPECIAL DISTRICT LINE	
BLOCK LIMIT	
LOCATOR POINT	
TAX MAP PARCEL NO.	246
CALCULATED ACREAGE	75A(C)
DEED ACREAGE	176A
SCALED DIMENSION	327(S)
DEED DIMENSION	185.69

REFERENCE MAPS
MAP NO.

	DIST
POLICE	
County Police	3
WATER	
Manhasset-Lakeville	10
LIGHTING	
Town of North Hempstead	30
LIBRARY	
FIRE	
Manhasset-Lakeville	46

	DIST
FIRE PROTECTION	
SANITARY	
REFUSE & GARBAGE	
REFUSE DISPOSAL	
SEWAGE COLLECTION	

SPECIAL DISTRICTS

	DIST
PUBLIC PARKING	
SEWER	
PARK	
Manhasset	58
IMPROVEMENT	
SIDEWALK Town of North Hempstead	6

	DIST
DRAINAGE	
FIRE HYDRANT RENTAL	
GARBAGE	
Manhasset	63
ESCALATOR	
WATER POLLUTION CONTROL	
Great Neck	82
Town, County, College, Police HQ	1
Town Highway	2

MUNICIPALITIES

TOWN OF:
HEMPSTEAD
NORTH HEMPSTEAD
OYSTER BAY
CITY OF:
GLEN COVE
LONG BEACH
VILLAGE OF:

SCHOOL DISTRICT
Manhasset 6

Nassau County Department of Assessment

Charles O'Shea, Chairman

Land & Tax Map

Map Last Revised: September 24 2003

SEC. 3
BLK. 131

SHEET 1 OF 1

CODE	SPECIAL DISTRICT WITHIN									
747	1	10	2	3	30	46	58	63	82	S
815	1	10	2	3	30	46	58	63	82	S

CODE	SPECIAL DISTRICT WITHIN

CODE	SPECIAL DISTRICT WITHIN