COPYRIGHT 1998 NASSAU COUNTY

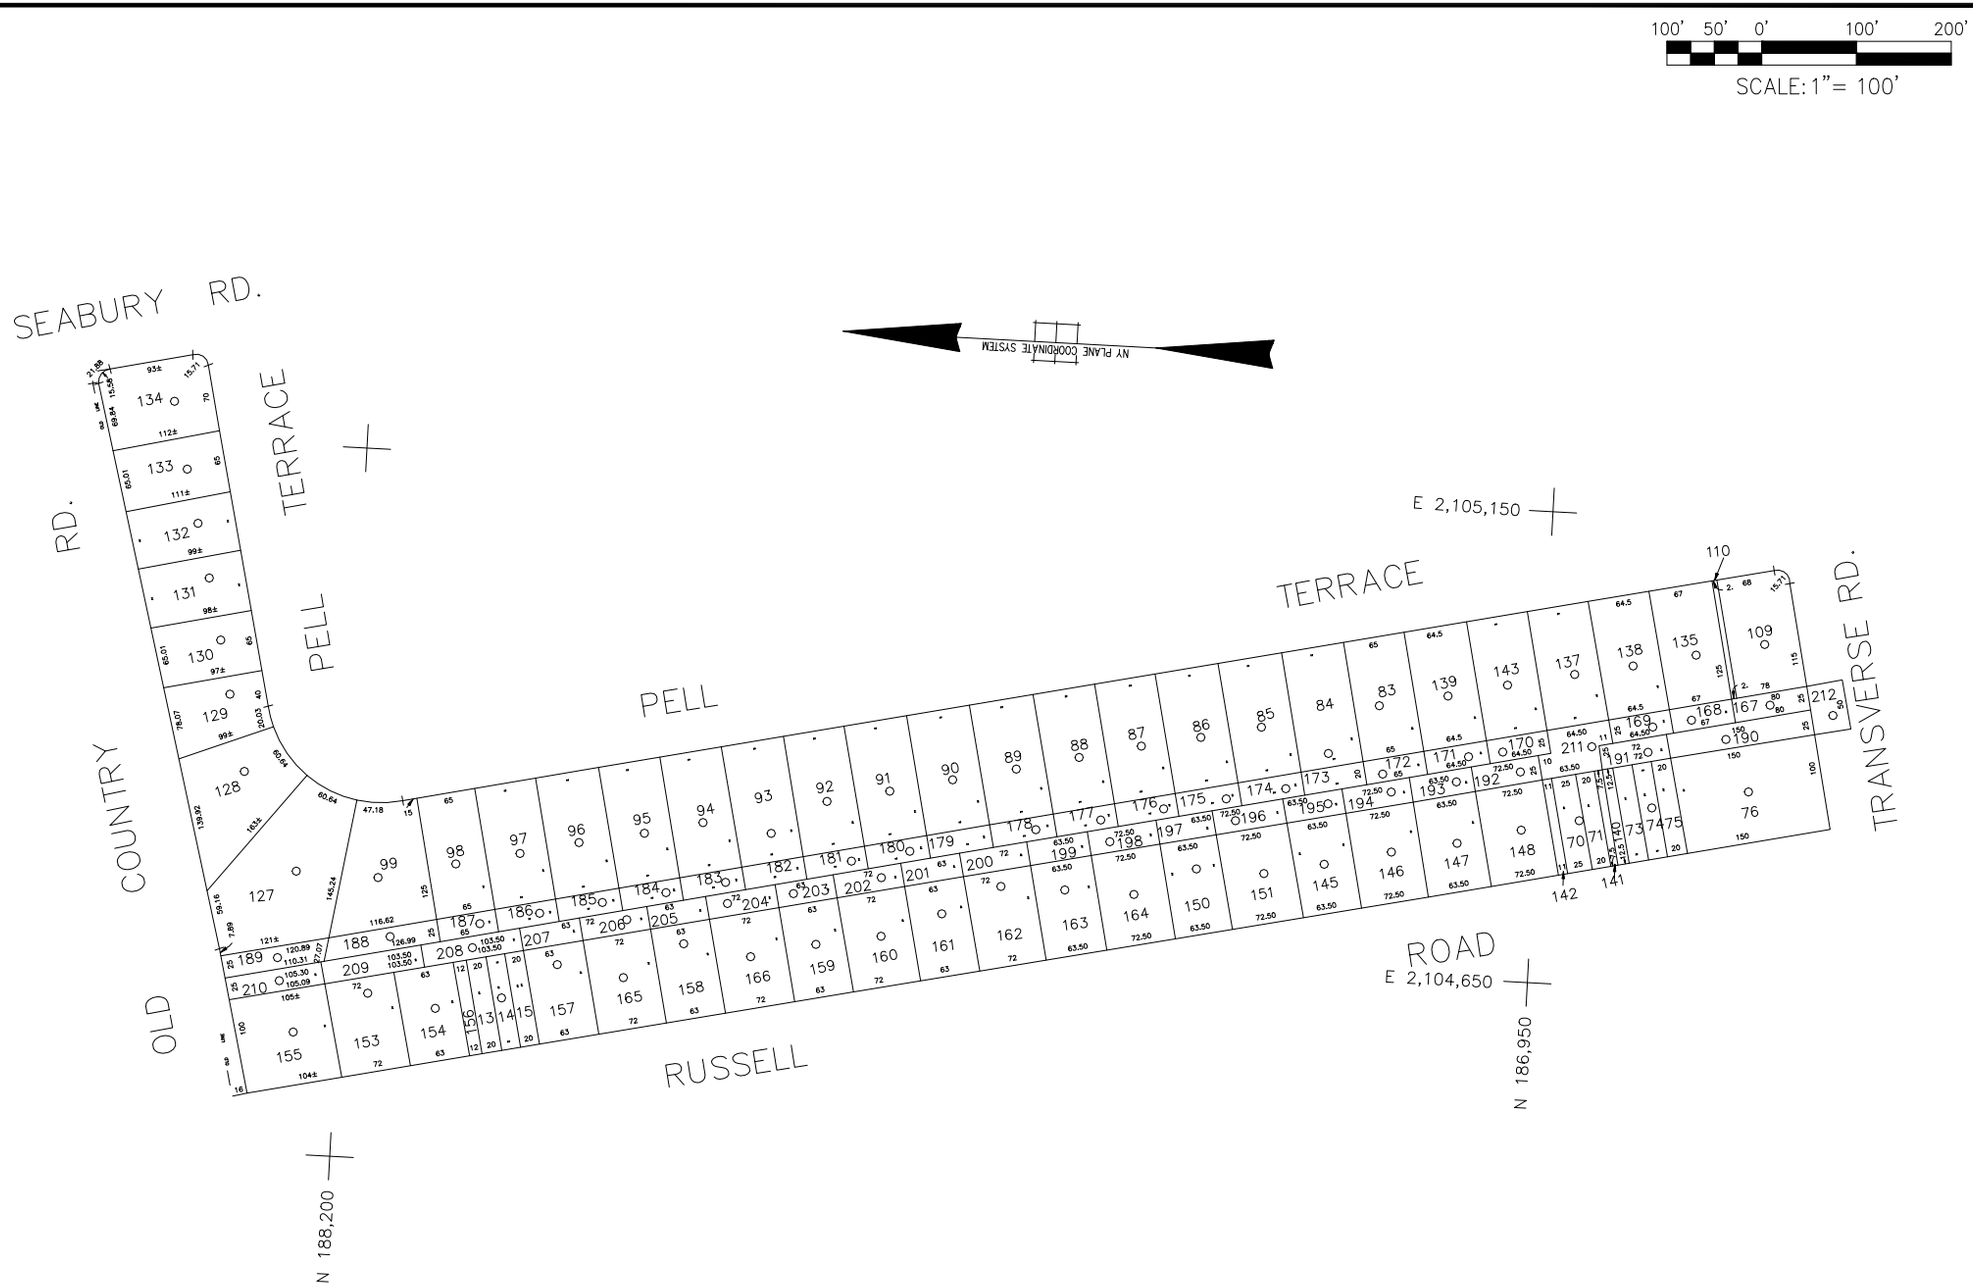

LEGEND

COUNTY LINE	
TOWN LINE	
VILLAGE LINE	
SCHOOL DISTRICT LINE	
PROPERTY LINE	
SPECIAL DISTRICT LINE	
BLOCK LIMIT	
LOCATOR POINT	•
TAX MAP PARCEL NO.	246
CALCULATED ACREAGE	754(C)
DEED ACREAGE	176A
SCALED DIMENSION	327(S)
DEED DIMENSION	185.69

REFERENCE MAPS
MAP NO.

SPECIAL DISTRICTS

	DIST		DIST		DIST
POLICE		FIRE PROTECTION		PUBLIC PARKING	
WATER		SANITARY			
		SEWER		DRAINAGE	
LIGHTING		REFUSE & GARBAGE		Nassau County Sewage Disposal District #2	202
LIBRARY		REFUSE DISPOSAL		PARK	
FIRE		SEWAGE COLLECTION		FIRE HYDRANT RENTAL	
				GARBAGE	
				ESCALATOR	
		IMPROVEMENT		WATER POLLUTION CONTROL	
				Town, County, College, Police HQ	1
		SIDEWALK			

MUNICIPALITIES

TOWN OF:	
HEMPSTEAD	
NORTH HEMPSTEAD	
OYSTER BAY	
CITY OF:	
GLEN COVE	
LONG BEACH	
VILLAGE OF:	
Incorporated Village of Garden City	

SCHOOL DISTRICT	
Garden City	18

Nassau County Department of Assessment

Charles O'Shea, Chairman

Land & Tax Map

Map Last Revised: September 26 2003

SEC. 34
BLK. 531

SHEET 1 OF 1

CODE	SPECIAL DISTRICT	WITHIN
401	1 202	

CODE	SPECIAL DISTRICT	WITHIN

CODE	SPECIAL DISTRICT	WITHIN