COPYRIGHT 1998 NASSAU COUNTY

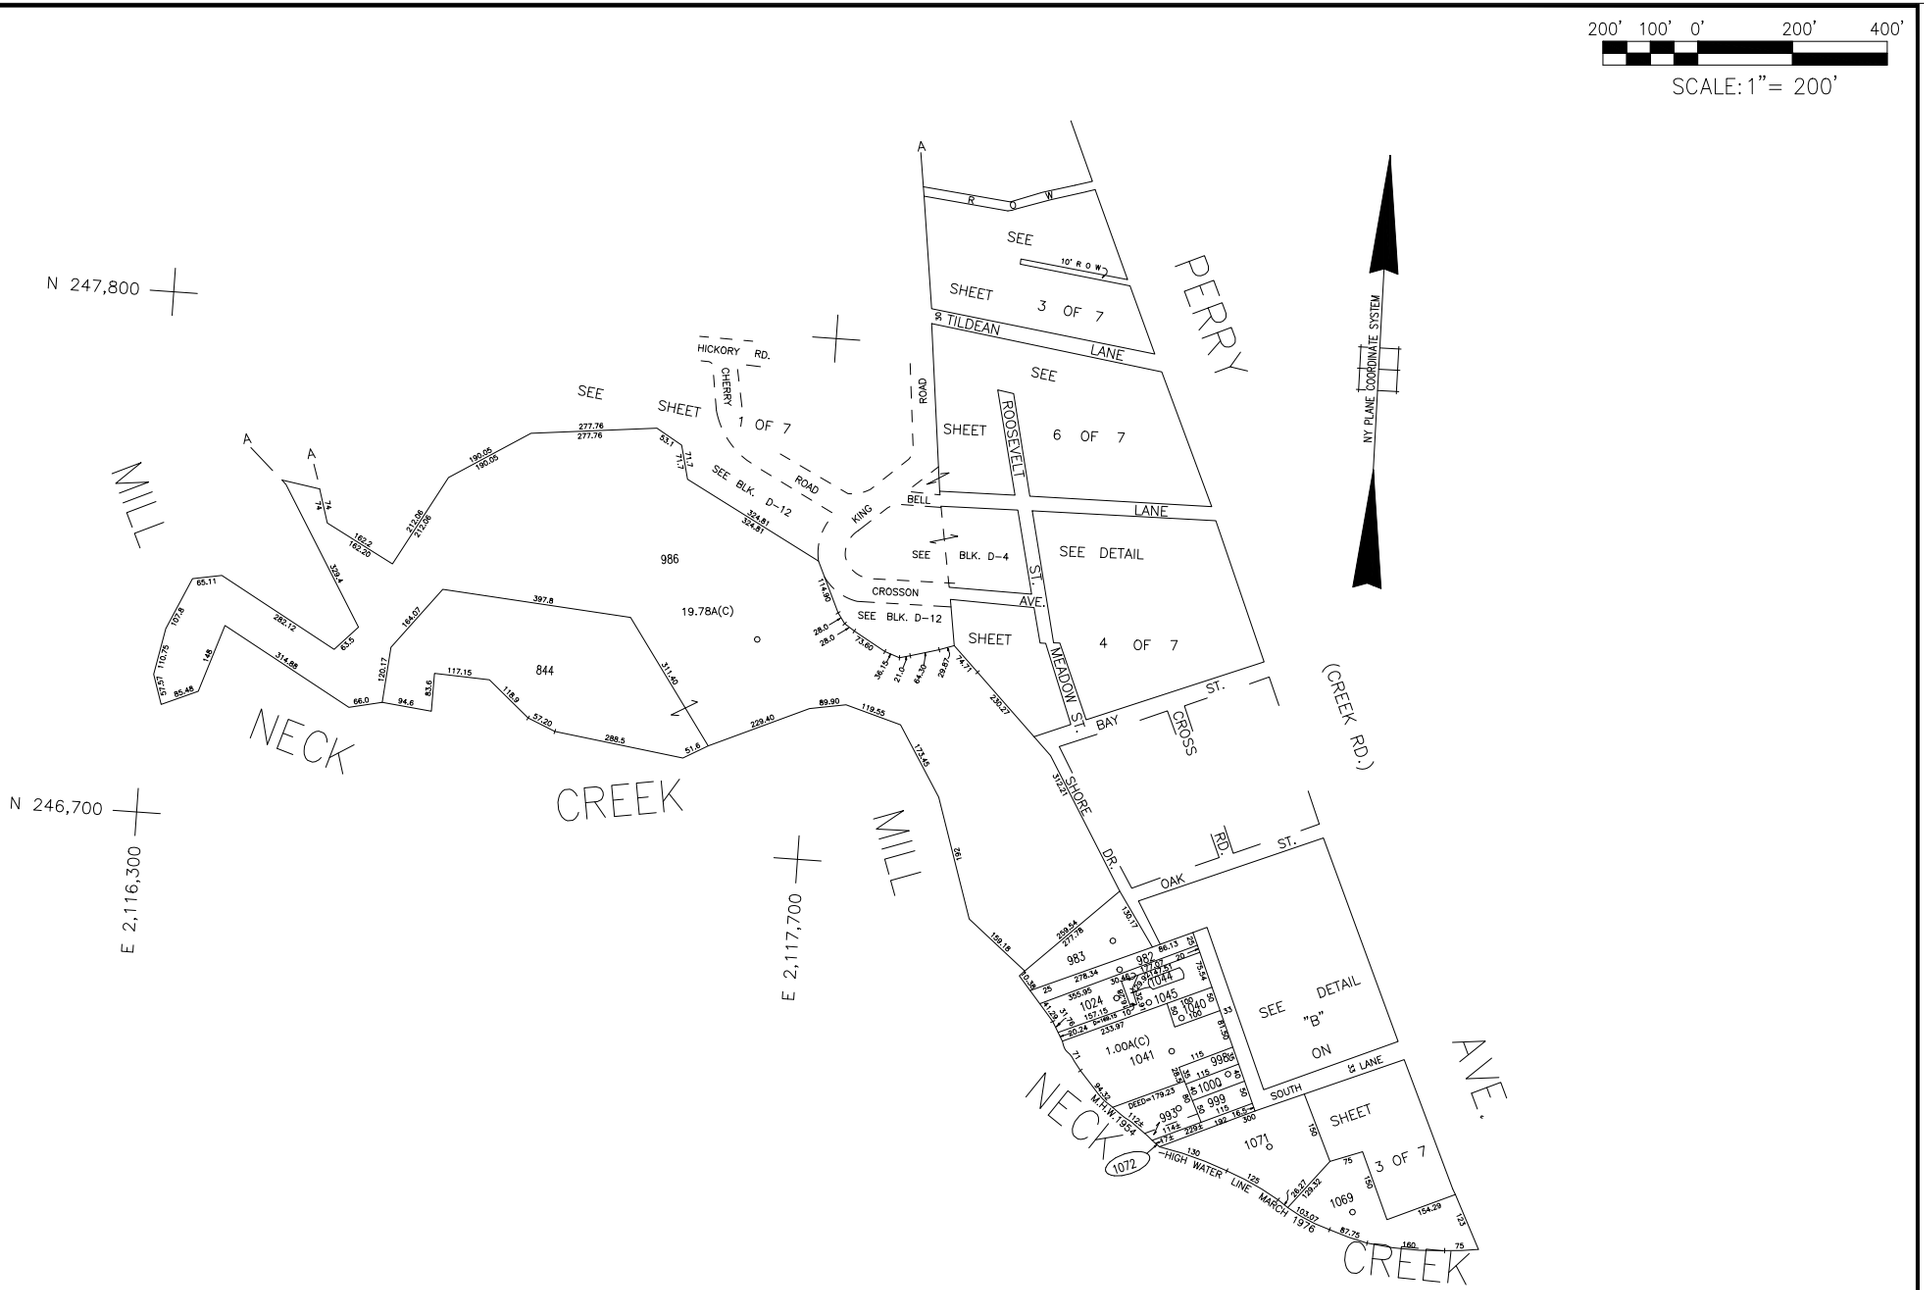

LEGEND

COUNTY LINE	
TOWN LINE	
VILLAGE LINE	
SCHOOL DISTRICT LINE	
PROPERTY LINE	
SPECIAL DISTRICT LINE	
BLOCK LIMIT	
LOCATOR POINT	•
TAX MAP PARCEL NO.	246
CALCULATED ACREAGE	75A(C)
DEED ACREAGE	176A
SCALED DIMENSION	327(S)
DEED DIMENSION	185.69

REFERENCE MAPS
MAP NO.

	DIST
POLICE	
County Police	3
WATER	
LIGHTING	
LIBRARY	
FIRE	

SPECIAL DISTRICTS

	DIST		DIST		DIST
FIRE PROTECTION		PUBLIC PARKING		DRAINAGE	
SANITARY		SEWER		FIRE HYDRANT RENTAL	
REFUSE & GARBAGE		PARK		GARBAGE	
REFUSE DISPOSAL		IMPROVEMENT		ESCALATOR	
SEWAGE COLLECTION		SIDEWALK		WATER POLLUTION CONTROL	
				Town, County, College, Police HQ	1

MUNICIPALITIES

TOWN OF:	
HEMPSTEAD	
NORTH HEMPSTEAD	
OYSTER BAY	X
CITY OF:	
GLEN COVE	
LONG BEACH	
VILLAGE OF:	
Incorporated Village of Bayville	

SCHOOL DISTRICT	
Locust Valley	4
Bayville	6

Nassau County Department of Assessment

Charles O'Shea, Chairman

Land & Tax Map

Map Last Revised: October 8 2003

SEC. 29
BLK. D

SHEET 2 OF 7

CODE	SPECIAL DISTRICT WITHIN
505	1 3

CODE	SPECIAL DISTRICT WITHIN

CODE	SPECIAL DISTRICT WITHIN