COPYRIGHT 1998 NASSAU COUNTY

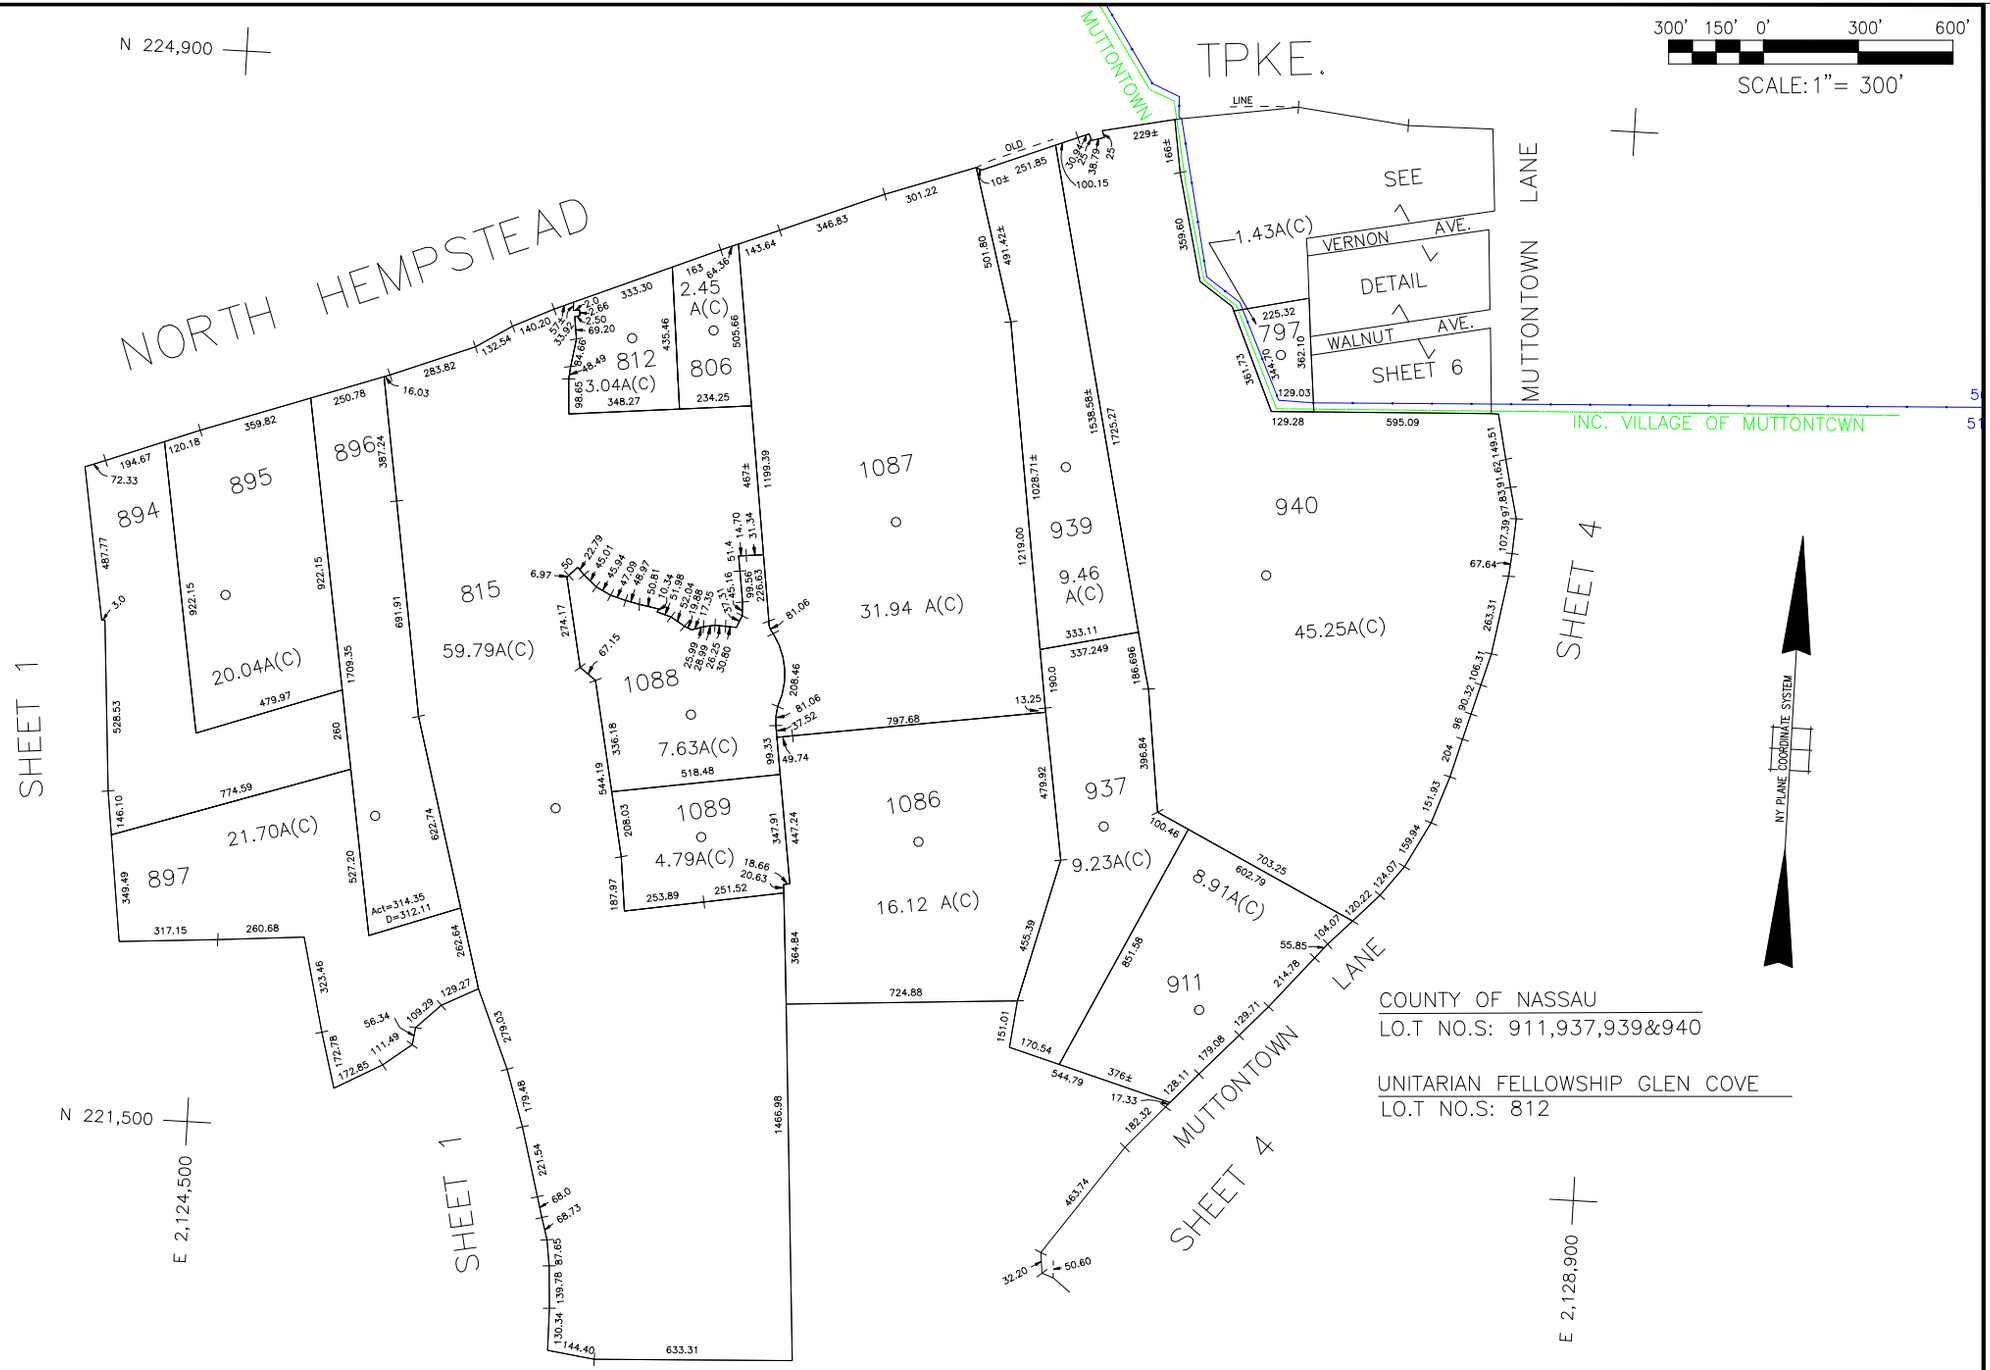

LEGEND

COUNTY LINE	
TOWN LINE	
VILLAGE LINE	
SCHOOL DISTRICT LINE	
PROPERTY LINE	
SPECIAL DISTRICT LINE	
BLOCK LIMIT	
LOCATOR POINT	•
TAX MAP PARCEL NO.	246
CALCULATED ACREAGE	754(c)
DEED ACREAGE	178A
SCALED DIMENSION	327(S)
DEED DIMENSION	185.69

REFERENCE MAPS
MAP NO.

SPECIAL DISTRICTS

	DIST		DIST		DIST		DIST
POLICE		FIRE PROTECTION		PUBLIC PARKING		DRAINAGE	
County Police	3	East Norwich	40	Town of Oyster Bay - Unincorporated Area	A	Unincorporated Area of District #1	D
WATER		SANITARY				FIRE HYDRANT RENTAL	
Jericho	10			SEWER			
		REFUSE & GARBAGE				GARBAGE	
LIGHTING						Garbage District #2 (East Norwich Extension)	56
Town of Oyster Bay	23	REFUSE DISPOSAL		PARK		ESCALATOR	
LIBRARY							
		SEWAGE COLLECTION				WATER POLLUTION CONTROL	
FIRE		Town of Oyster Bay	55	IMPROVEMENT			
						Town, County, College, Police HQ	1
						Town Highway	2
				SIDEWALK			

SHEET 5

MUNICIPALITIES

TOWN OF:
HEMPSTEAD
NORTH HEMPSTEAD
OYSTER BAY
CITY OF:
GLEN COVE
LONG BEACH
VILLAGE OF:
Incorporated Village of Muttontown

SCHOOL DISTRICT
Brookville 3
East Norwich 6

Nassau County Department of Assessment

Charles O'Shea, Chairman

Land & Tax Map

Map Last Revised: November 6 2003

SEC. 16
BLK. A

SHEET 2 OF 6

CODE	SPECIAL DISTRICT WITHIN									
511	1	10								
566	1	10	2	23	3	40	55	56	A	D

CODE	SPECIAL DISTRICT WITHIN

CODE	SPECIAL DISTRICT WITHIN