COPYRIGHT 1998 NASSAU COUNTY

80' 40' 0' 80' 160'

SCALE: 1"= 80'

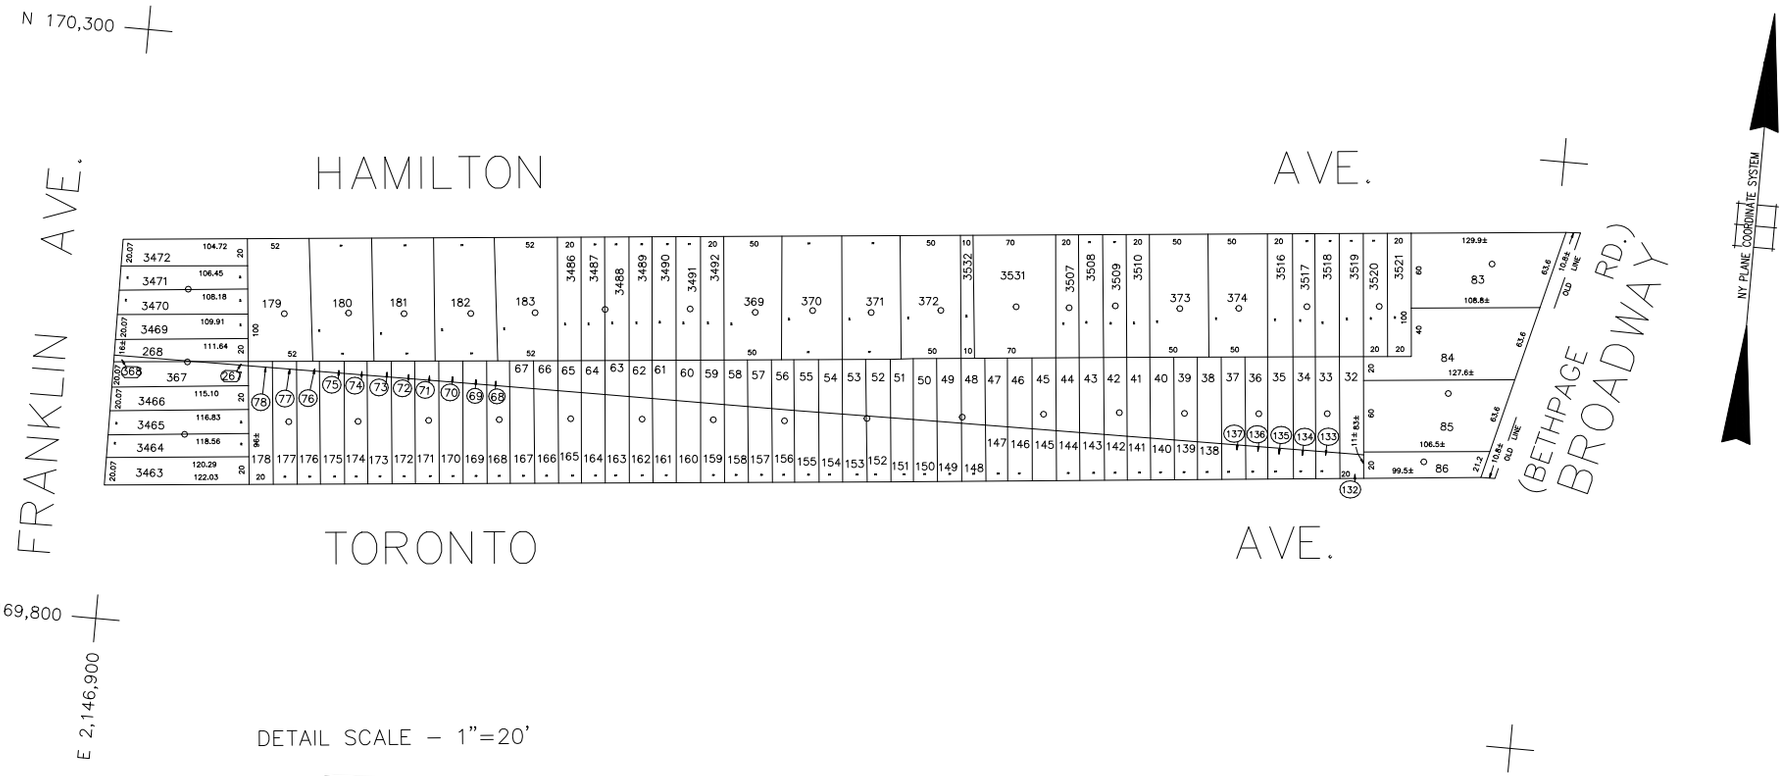

DETAIL SCALE – 1"=20'

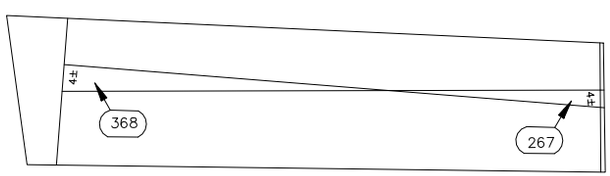

LEGEND

COUNTY LINE
TOWN LINE
VILLAGE LINE
SCHOOL DISTRICT LINE
PROPERTY LINE
SPECIAL DISTRICT LINE
BLOCK LIMIT
LOCATOR POINT
TAX MAP PARCEL NO. 246
CALCULATED ACREAGE 75A(C)
DEED ACREAGE 176A
SCALED DIMENSION 327(S)
DEED DIMENSION 185.69

REFERENCE MAPS
MAP NO.

SPECIAL DISTRICTS

	DIST
POLICE	
County Police	3
WATER	
Massapequa	13
LIGHTING	
Town of Oyster Bay	23
LIBRARY	
FIRE	
Massapequa	36
FIRE PROTECTION	
SANITARY	
REFUSE & GARBAGE	
REFUSE DISPOSAL	
SEWAGE COLLECTION	
Sewage Collection District #3-S	29
Town of Oyster Bay	55
PUBLIC PARKING	
Town of Oyster Bay - Unincorporated Area	A
SEWER	
Nassau County Sewage Disposal District #3	39
PARK	
Massapequa	59
IMPROVEMENT	
SIDEWALK	
DRAINAGE	
Unincorporated Area of District #1	D
FIRE HYDRANT RENTAL	
GARBAGE	
Garbage District #1	93
ESCALATOR	
WATER POLLUTION CONTROL	
Town, County, College, Police HQ	1
Town Highway	2

MUNICIPALITIES

TOWN OF:
HEMPSTEAD
NORTH HEMPSTEAD
OYSTER BAY
CITY OF:
GLEN COVE
LONG BEACH
VILLAGE OF:

SCHOOL DISTRICT
Plainedge 18

Nassau County Department of Assessment

Charles O'Shea, Chairman

Land & Tax Map

Map Last Revised: December 9 2002

SEC. 52

BLK. 59

SHEET 1 OF 1

CODE	SPECIAL DISTRICT WITHIN												
554	1	13	2	23	29	3	36	39	55	59	93	A	D

CODE	SPECIAL DISTRICT WITHIN

CODE	SPECIAL DISTRICT WITHIN