COPYRIGHT 1998 NASSAU COUNTY

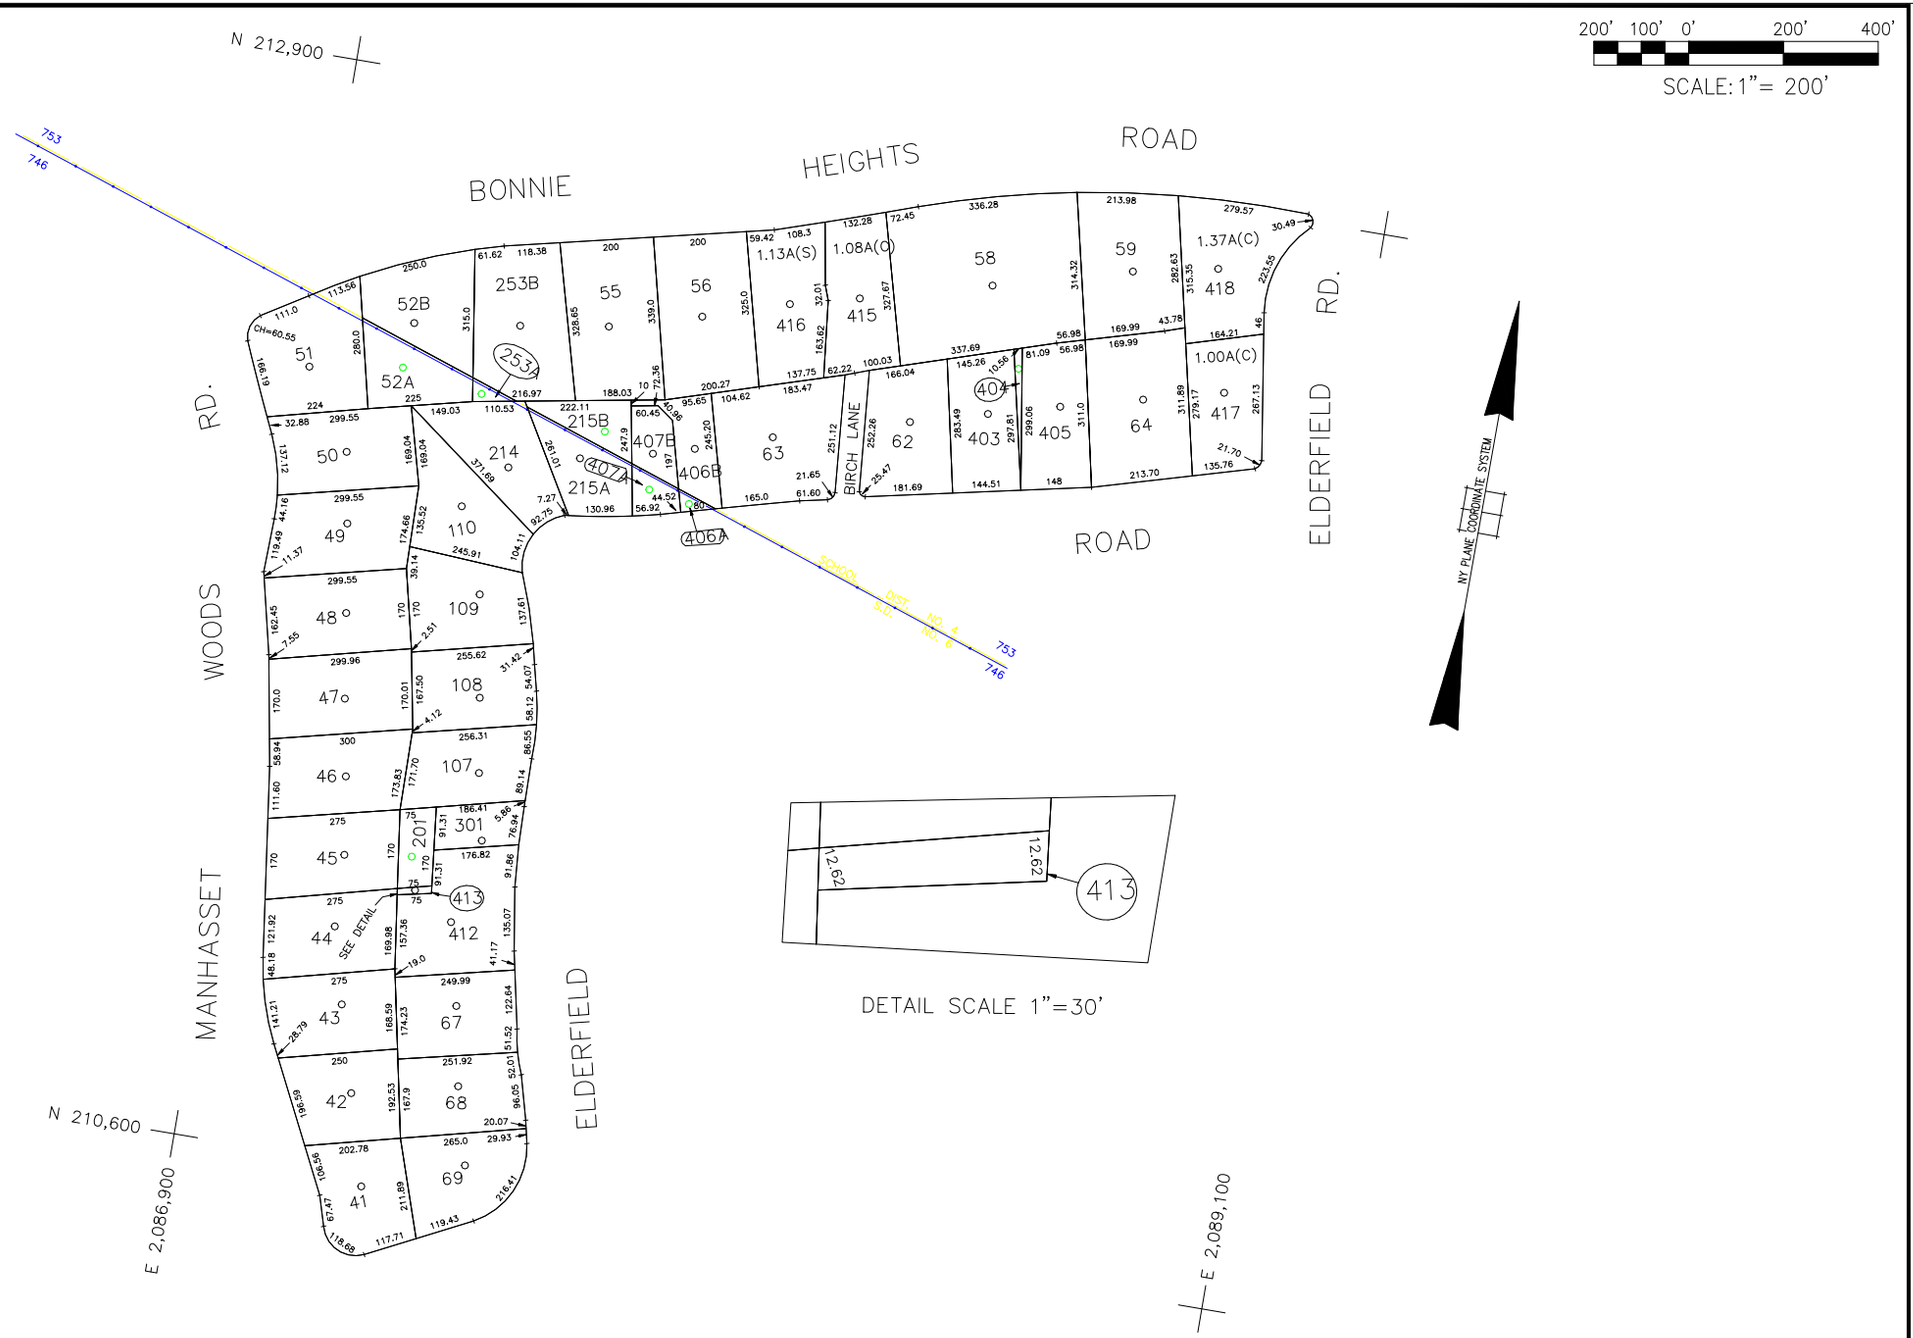

LEGEND

COUNTY LINE	
TOWN LINE	
VILLAGE LINE	
SCHOOL DISTRICT LINE	
PROPERTY LINE	
SPECIAL DISTRICT LINE	
BLOCK LIMIT	
LOCATOR POINT	•
TAX MAP PARCEL NO.	246
CALCULATED ACREAGE	75A(C)
DEED ACREAGE	176A
SCALED DIMENSION	327(S)
DEED DIMENSION	185.69

REFERENCE MAPS
MAP NO.

SPECIAL DISTRICTS

	DIST		DIST		DIST		DIST
POLICE		FIRE PROTECTION		PUBLIC PARKING		DRAINAGE	
County Police	3			Port Washington	72		
WATER		SANITARY				FIRE HYDRANT RENTAL	
Manhasset-Lakeville	10			SEWER			
Port Washington	13	REFUSE & GARBAGE				GARBAGE	
LIGHTING							
		REFUSE DISPOSAL		PARK		ESCALATOR	
LIBRARY				Manhasset	68		
		SEWAGE COLLECTION				WATER POLLUTION CONTROL	
FIRE				IMPROVEMENT			
Manhasset-Lakeville	46					Town, County, College, Police HQ	1
				SIDEWALK			

MUNICIPALITIES

TOWN OF:	
HEMPSTEAD	
NORTH HEMPSTEAD	X
OYSTER BAY	
CITY OF:	
GLEN COVE	
LONG BEACH	
VILLAGE OF:	
SCHOOL DISTRICT	
Port Washington	4
Manhasset	6

Nassau County Department of Assessment

Charles O'Shea, Chairman

Land & Tax Map

Map Last Revised: July 25 2003

SEC. 3

BLK. 139-1 **SHEET 1 OF 1**

CODE					SPECIAL DISTRICT WITHIN															
746	1	10	3	46	58															
753	1	13	3	72																

CODE	SPECIAL DISTRICT WITHIN																			

CODE	SPECIAL DISTRICT WITHIN																			