COPYRIGHT 1998 NASSAU COUNTY

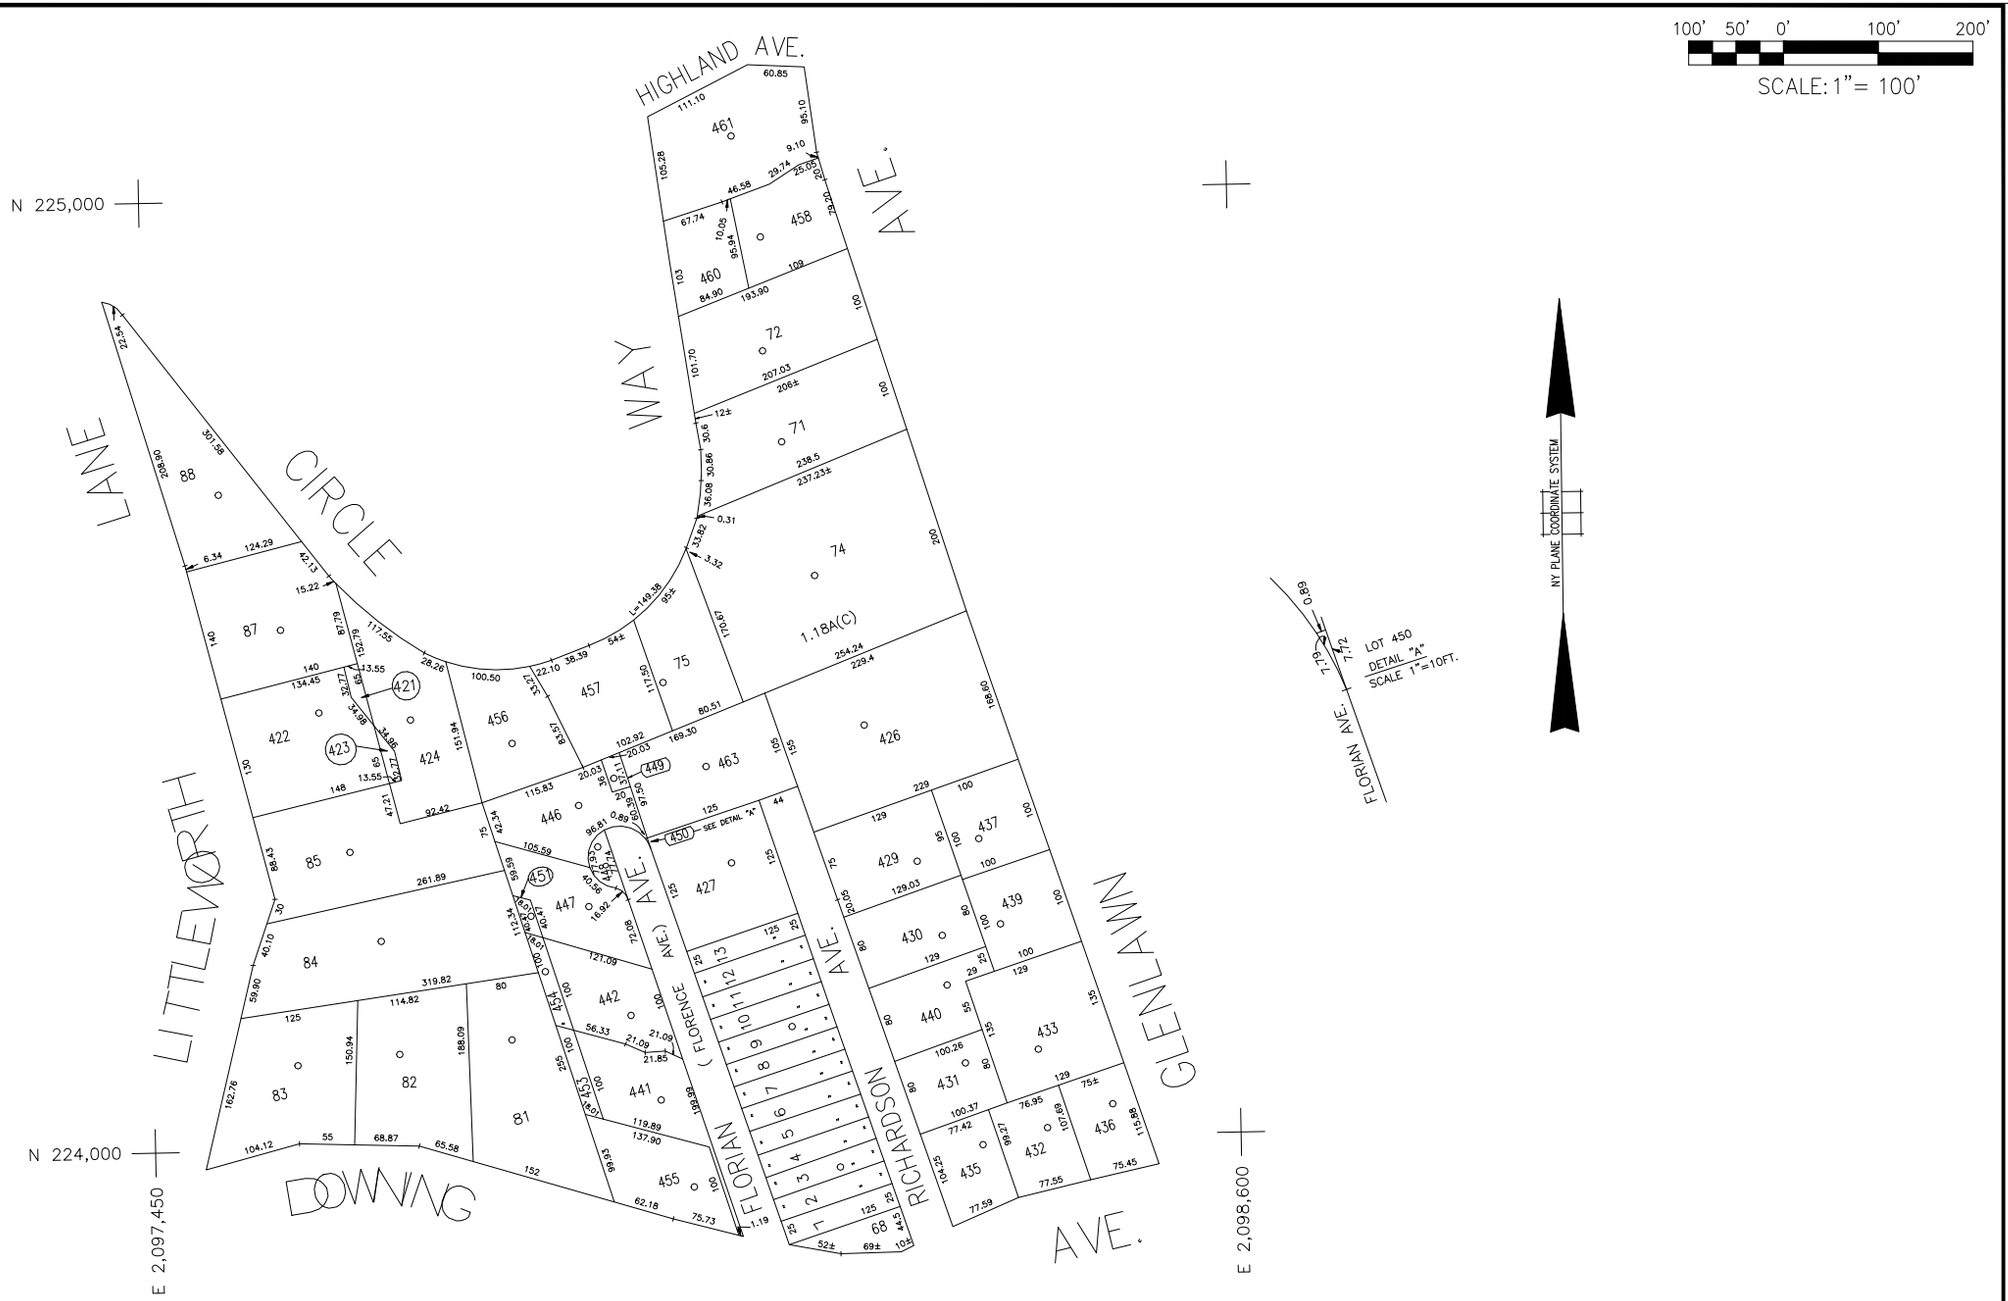


| LEGEND | |
|---|---|
| COUNTY LINE | |
| TOWN LINE | |
| VILLAGE LINE | |
| SCHOOL DISTRICT LINE | |
| PROPERTY LINE | |
| SPECIAL DISTRICT LINE | |
| BLOCK LIMIT | |
| LOCATOR POINT | |
| TAX MAP PARCEL NO. | 246 |
| CALCULATED ACREAGE | 754(C) |
| DEED ACREAGE | 1764 |
| SCALED DIMENSION | 327(S) |
| DEED DIMENSION | 185.69 |
| REFERENCE MAPS | |
| MAP NO. | |

SPECIAL DISTRICTS

| | DIST | | DIST | | DIST | | DIST |
|---|---|---|---|---|---|---|---|
| POLICE | | FIRE PROTECTION | | PUBLIC PARKING | | DRAINAGE | |
| County Police | 3 | | | | | | |
| WATER | | SANITARY | | | | FIRE HYDRANT RENTAL | |
| | | | | SEWER | | | |
| | | REFUSE & GARBAGE | | | | GARBAGE | |
| LIGHTING | | REFUSE DISPOSAL | | PARK | | ESCALATOR | |
| LIBRARY | | SEWAGE COLLECTION | | | | WATER POLLUTION CONTROL | |
| FIRE | | | | IMPROVEMENT | | | |
| | | | | | | Town, County, College, Police HQ | 1 |
| | | | | SIDEWALK | | | |

MUNICIPALITIES

| | |
|---|---|
| TOWN OF: | |
| HEMPSTEAD | |
| NORTH HEMPSTEAD | X |
| OYSTER BAY | |
| CITY OF: | |
| GLEN COVE | |
| LONG BEACH | |
| VILLAGE OF: | |
| SCHOOL DISTRICT | |
| Sea Cliff | 24 |

# Nassau County Department of Assessment

*Charles O'Shea, Chairman*

## Land & Tax Map

Map Last Revised: January 7 2003

**SEC. 21**

**BLK. 222**

**SHEET 1 OF 1**

| CODE | | | SPECIAL | DISTRICT | WITHIN |
|---|---|---|---|---|---|
| 805 | 1 | 3 | | | |