COPYRIGHT 1998 NASSAU COUNTY

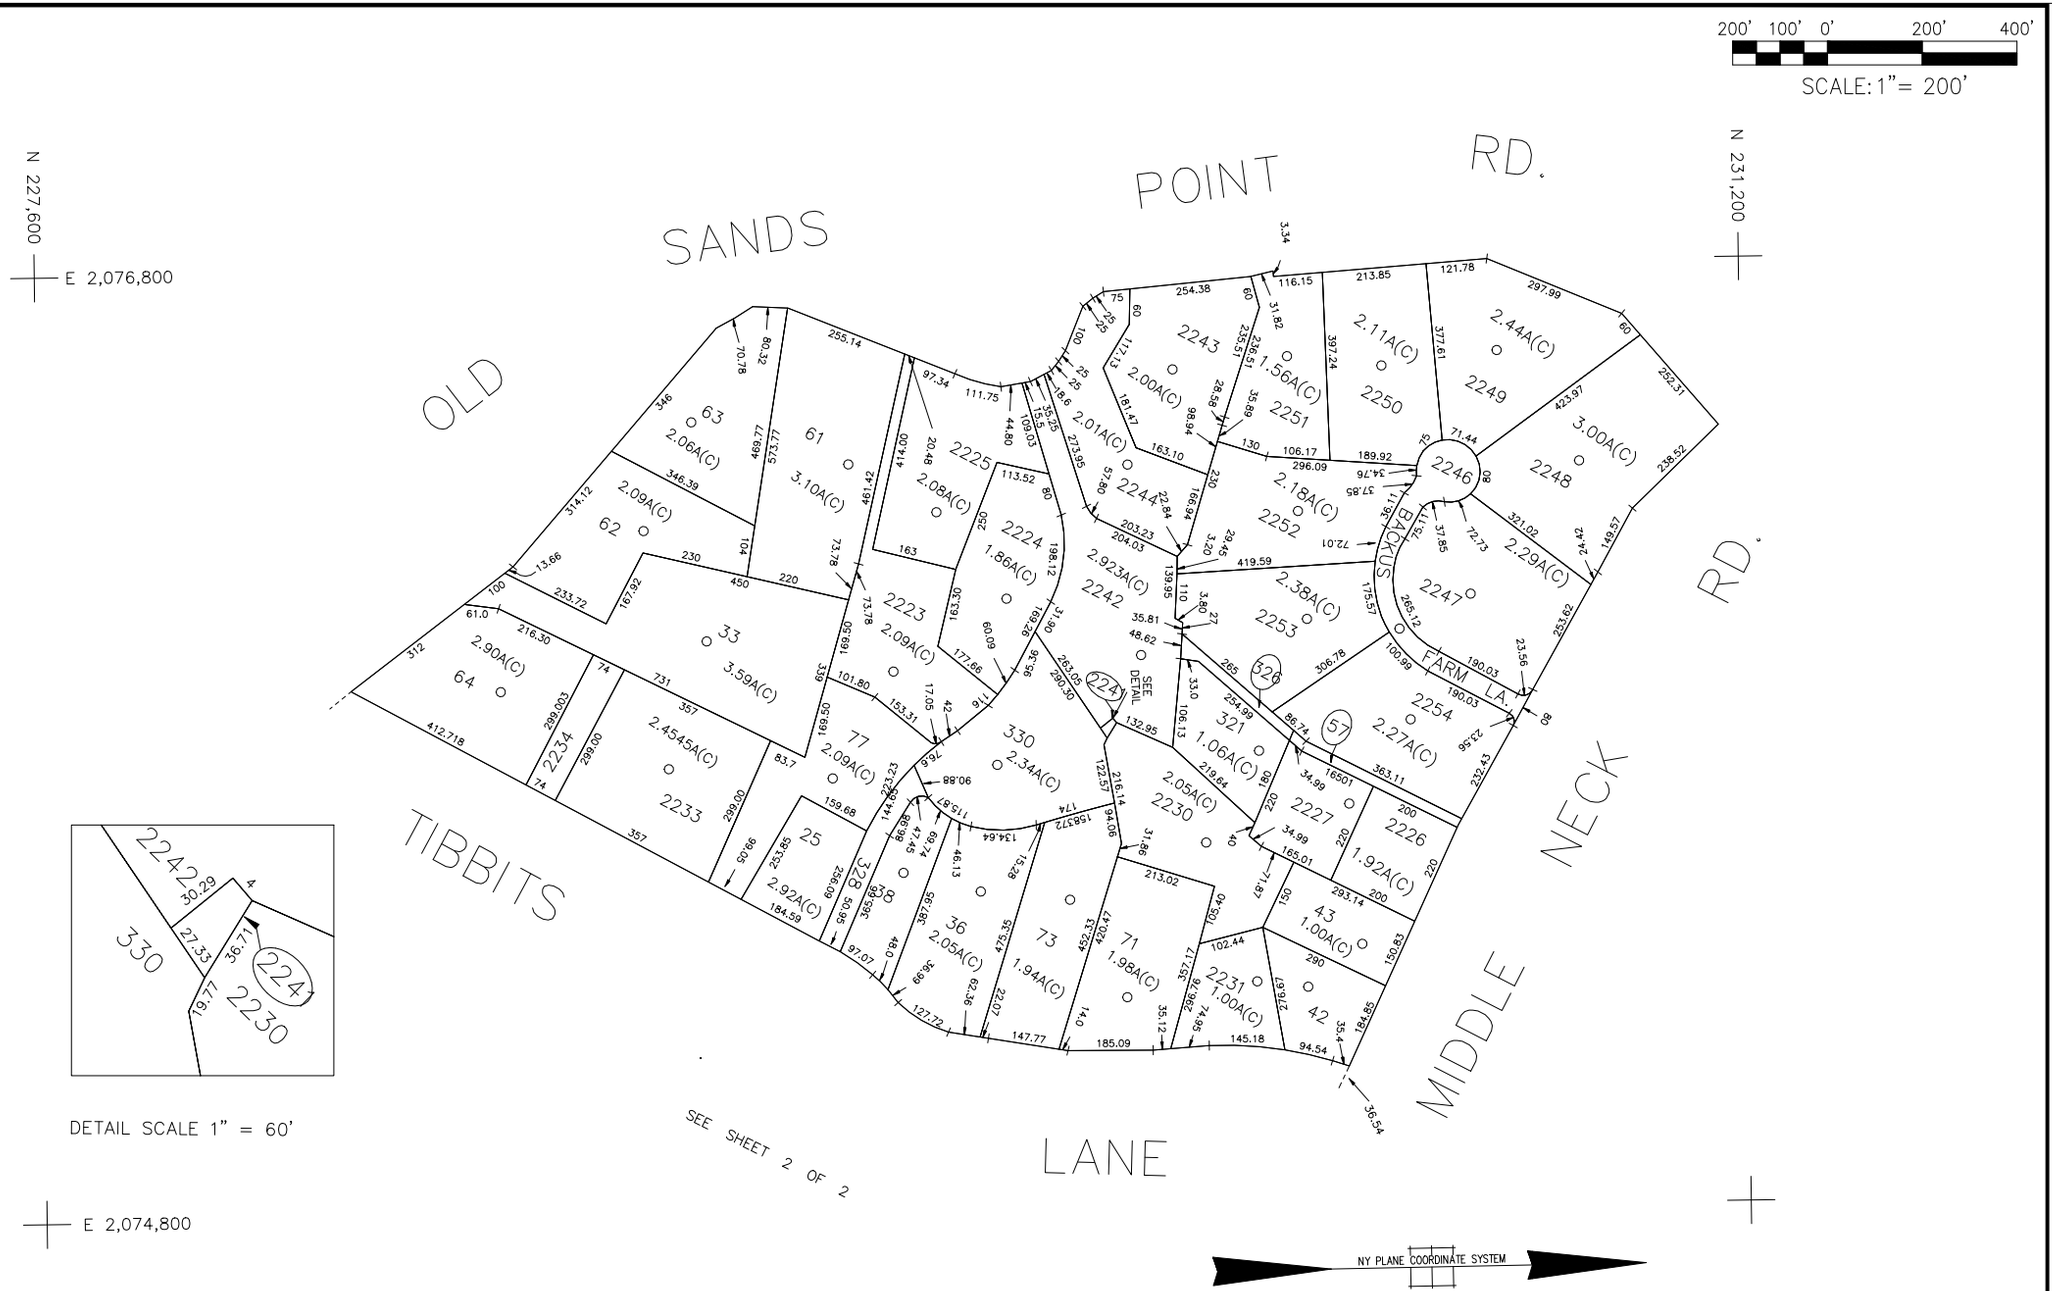

LEGEND	
COUNTY LINE	
TOWN LINE	
VILLAGE LINE	
SCHOOL DISTRICT LINE	
PROPERTY LINE	
SPECIAL DISTRICT LINE	
BLOCK LIMIT	
LOCATOR POINT	
TAX MAP PARCEL NO.	246
CALCULATED ACREAGE	754(C)
DEED ACREAGE	176A
SCALED DIMENSION	327(S)
DEED DIMENSION	185.69
REFERENCE MAPS	
MAP NO.	

SPECIAL DISTRICTS

	DIST		DIST		DIST		DIST
POLICE		FIRE PROTECTION		PUBLIC PARKING		DRAINAGE	
				Port Washington	72		
WATER		SANITARY				FIRE HYDRANT RENTAL	
				SEWER			
		REFUSE & GARBAGE				GARBAGE	
LIGHTING		REFUSE DISPOSAL		PARK		ESCALATOR	
LIBRARY		SEWAGE COLLECTION				WATER POLLUTION CONTROL	
FIRE				IMPROVEMENT			
						Town, County, College, Police HQ	1
				SIDEWALK			

MUNICIPALITIES

TOWN OF:	
HEMPSTEAD	
NORTH HEMPSTEAD	X
OYSTER BAY	
CITY OF:	
GLEN COVE	
LONG BEACH	
VILLAGE OF:	
Incorporated Village of Sands Point	
SCHOOL DISTRICT	
Port Washington	4

Nassau County Department of Assessment

Harvey B. Levinson, Chairman

Land & Tax Map

Map Last Revised: March 30 2004

SEC. 4

BLK. 94

SHEET 1 OF 2

| CODE | SPECIAL DISTRICT WITHIN | | | | | |