COPYRIGHT 1998 NASSAU COUNTY

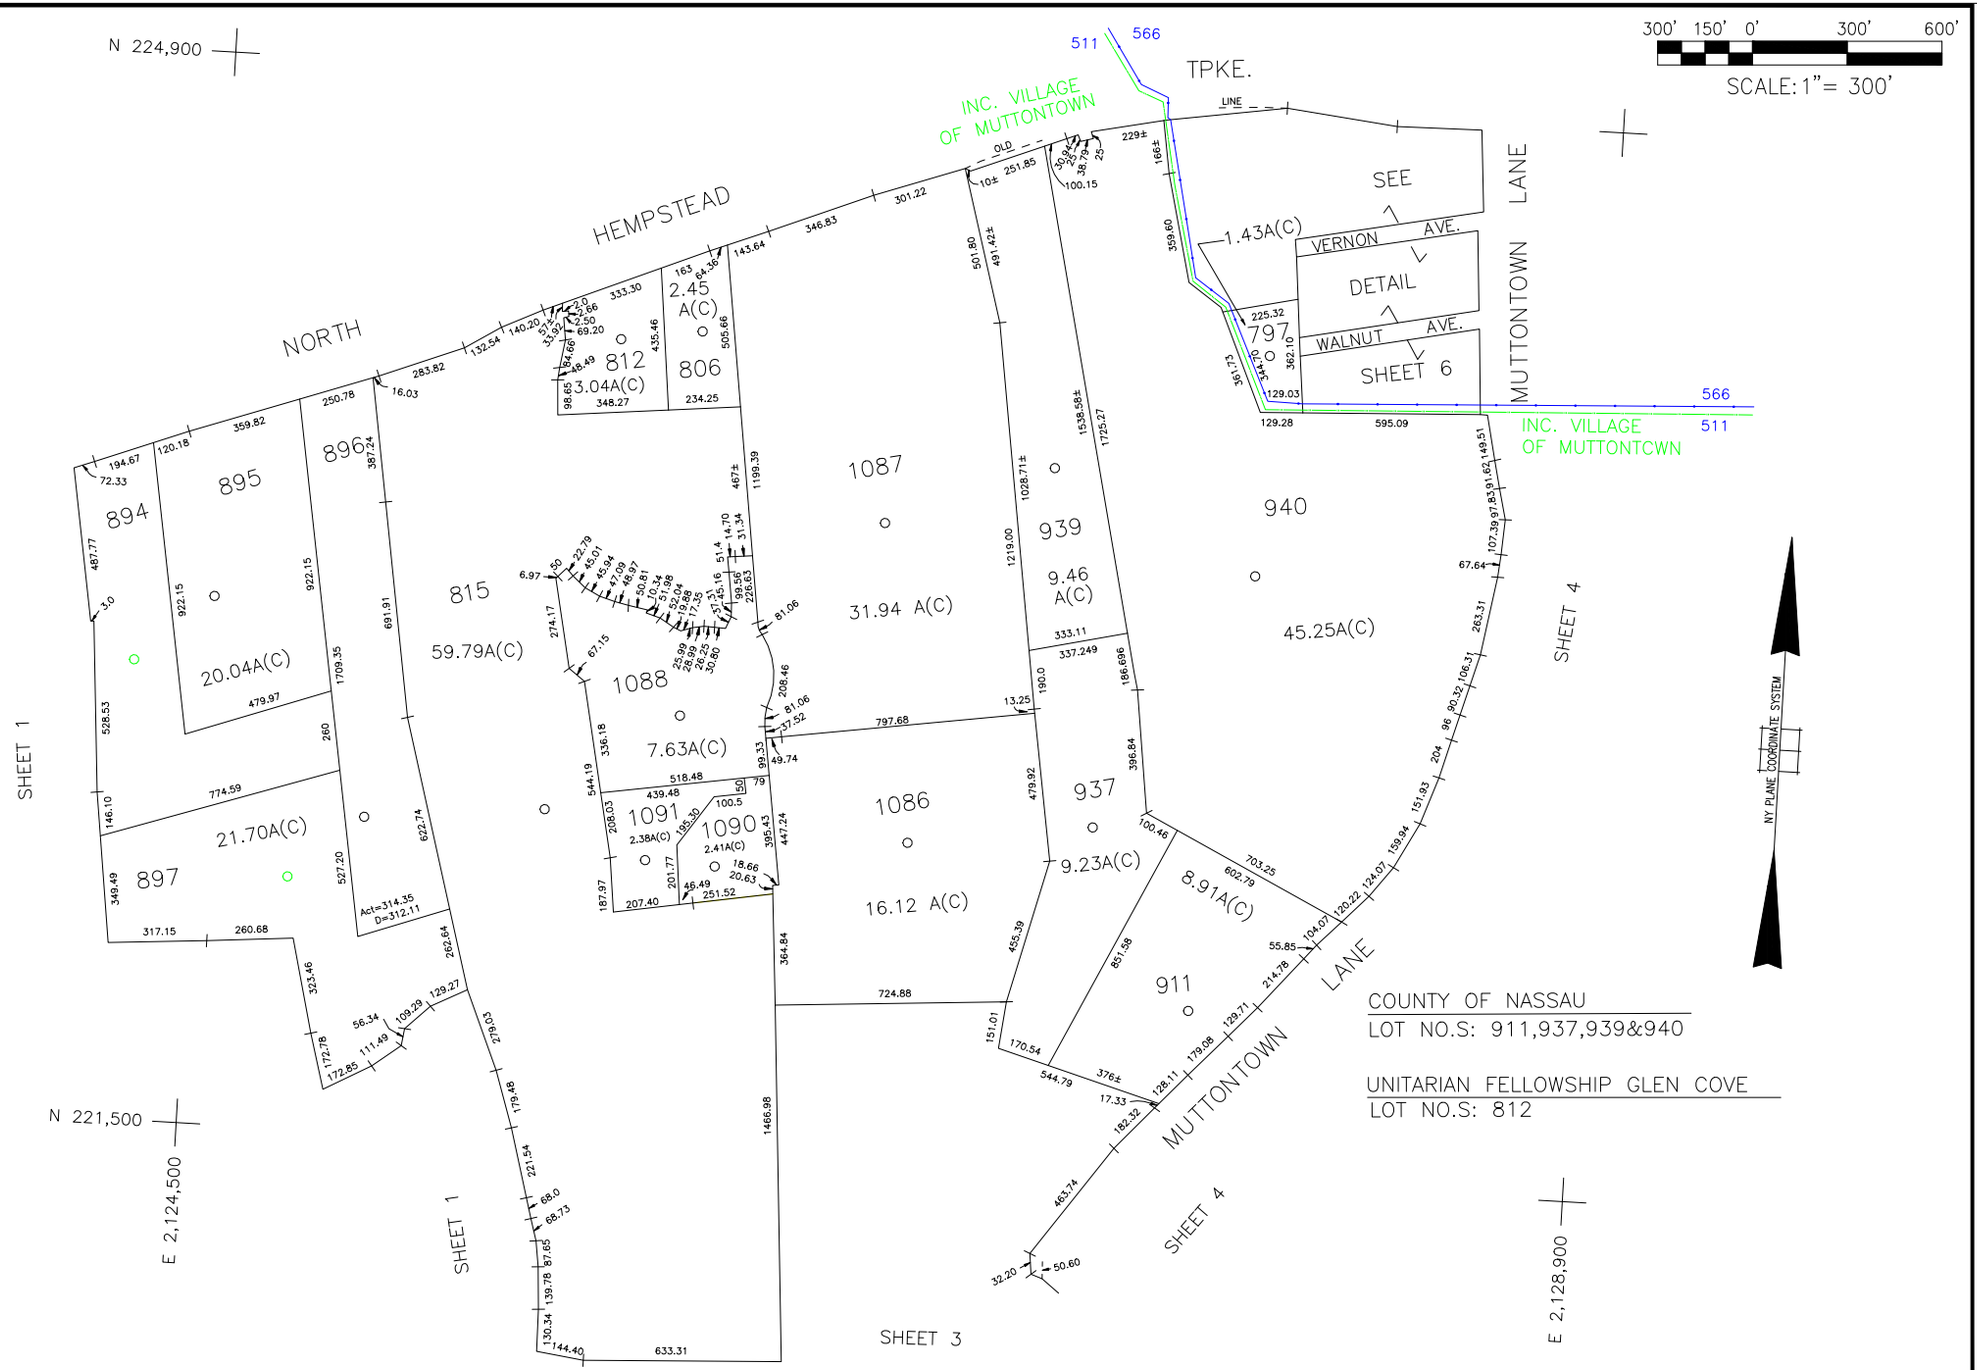

LEGEND

COUNTY LINE
TOWN LINE
VILLAGE LINE
SCHOOL DISTRICT LINE
PROPERTY LINE
SPECIAL DISTRICT LINE
BLOCK LIMIT
LOCATOR POINT
TAX MAP PARCEL NO. 246
CALCULATED ACREAGE 754(C)
DEED ACREAGE 176A
SCALED DIMENSION 327(S)
DEED DIMENSION 185.69

REFERENCE MAPS
MAP NO.

SPECIAL DISTRICTS

	DIST		DIST		DIST		DIST
POLICE		FIRE PROTECTION		PUBLIC PARKING		DRAINAGE	
County Police	3	East Norwich	40	Town of Oyster Bay - Unincorporated Area	A	Unincorporated Area of District #1	D
WATER		SANITARY				FIRE HYDRANT RENTAL	
Jericho	10			SEWER			
		REFUSE & GARBAGE				GARBAGE	
LIGHTING						Garbage District #2 (East Norwich Extension)	56
Town of Oyster Bay	23	REFUSE DISPOSAL		PARK		ESCALATOR	
LIBRARY							
		SEWAGE COLLECTION				WATER POLLUTION CONTROL	
FIRE		Town of Oyster Bay	55	IMPROVEMENT		Town, County, College, Police HQ	1
						Town Highway	2
				SIDEWALK			

MUNICIPALITIES

TOWN OF:
HEMPSTEAD
NORTH HEMPSTEAD
OYSTER BAY
CITY OF:
GLEN COVE
LONG BEACH
VILLAGE OF:
Incorporated Village of Muttontown

SCHOOL DISTRICT
Brookville 3
East Norwich 8

Nassau County Department of Assessment

Harvey B. Levinson, Chairman

Land & Tax Map

Map Last Revised: March 29 2004

SEC. 16
BLK. A

SHEET 2 OF 6

CODE	SPECIAL DISTRICT WITHIN									
511	1	10								
566	1	10	2	23	3	40	55	56	A	D

CODE	SPECIAL DISTRICT WITHIN

CODE	SPECIAL DISTRICT WITHIN