COPYRIGHT 1998 NASSAU COUNTY

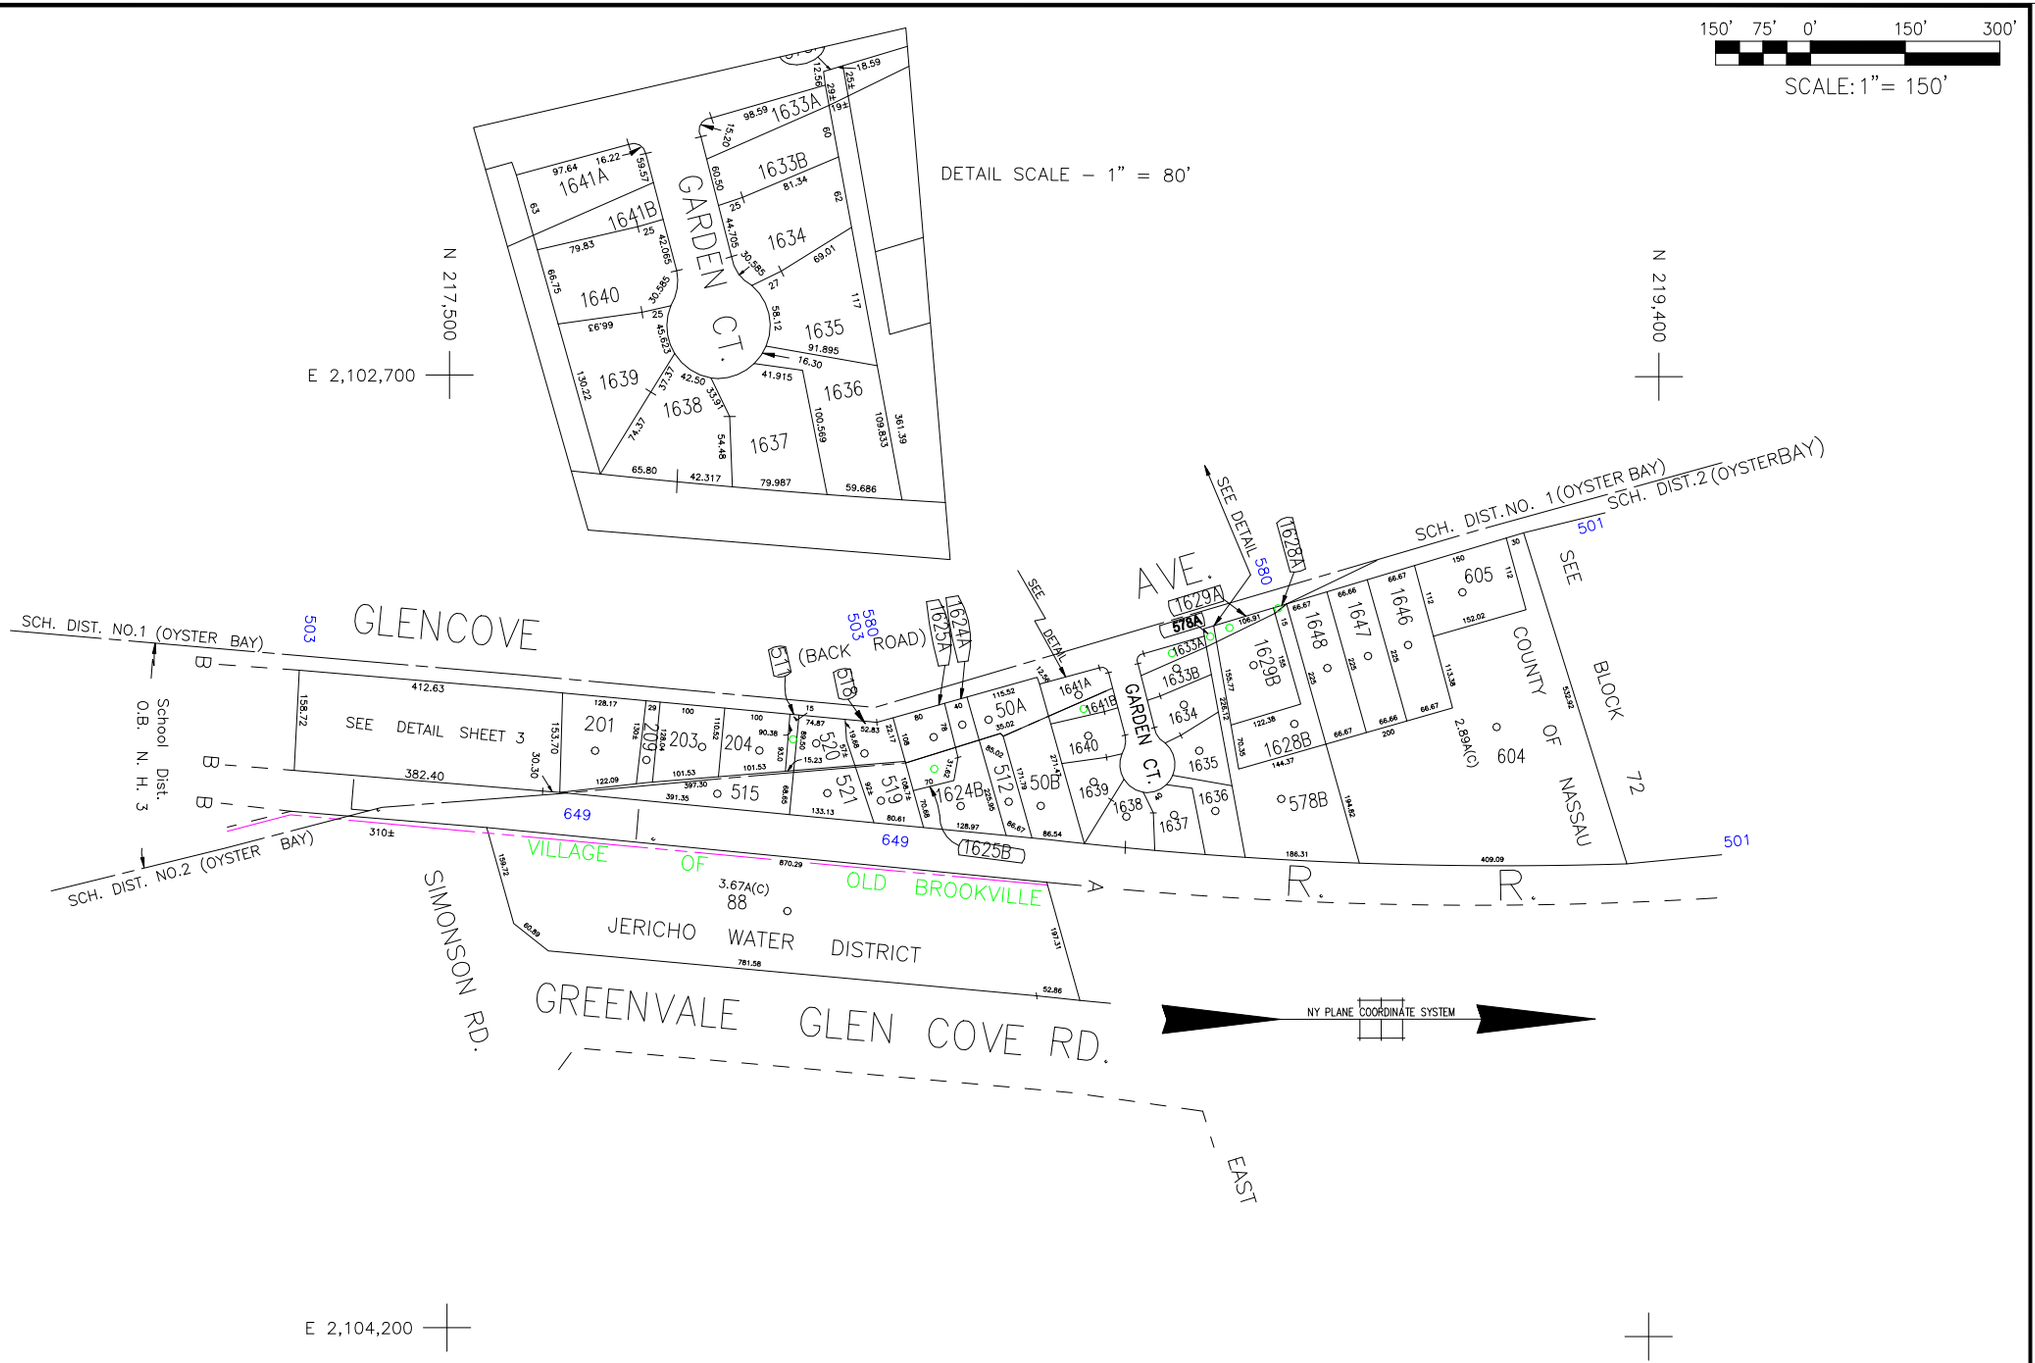

LEGEND

COUNTY LINE
TOWN LINE
VILLAGE LINE
SCHOOL DISTRICT LINE
PROPERTY LINE
SPECIAL DISTRICT LINE
BLOCK LIMIT
LOCATOR POINT
TAX MAP PARCEL NO. 246
CALCULATED ACREAGE 754(C)
DEED ACREAGE 176A
SCALED DIMENSION 327(S)
DEED DIMENSION 185.69

REFERENCE MAPS
MAP NO.

SPECIAL DISTRICTS

	DIST		DIST		DIST		DIST
POLICE		*FIRE PROTECTION*		*PUBLIC PARKING*		*DRAINAGE*	
County Police	3	Glenwood - Glen Head	41	Town of Oyster Bay - Unincorporated Area	A	Unincorporated Area of District #1	D
WATER		*SANITARY*				*FIRE HYDRANT RENTAL*	
Glenwood-Glen Head	7			*SEWER*			
Jericho	10	*REFUSE & GARBAGE*				*GARBAGE*	
LIGHTING						Glenwood - Glen Head	50
Town of Oyster Bay	23	*REFUSE DISPOSAL*		*PARK*		*ESCALATOR*	
LIBRARY				Glenwood - Glen Head	63		
		SEWAGE COLLECTION				*WATER POLLUTION CONTROL*	
FIRE				*IMPROVEMENT*			
						Town, County, College, Police HQ	1
						Town Highway	2
				SIDEWALK			

MUNICIPALITIES

TOWN OF:
HEMPSTEAD
NORTH HEMPSTEAD
OYSTER BAY
CITY OF:
GLEN COVE
LONG BEACH
VILLAGE OF:

SCHOOL DISTRICT
Glen Head 2

Nassau County Department of Assessment

Harvey B. Levinson, Chairman

Land & Tax Map

Map Last Revised: May 12 2004

SEC. 20
BLK. G

SHEET 2 OF 3

CODE	SPECIAL DISTRICT WITHIN									
501	1	2	23	3	41	50	63	7	A	D
503	1	10	2	23	3	41	50	A	D	
511	1	10								
580	1	2	23	3	41	50	7	A	D	
649	1	10	2	23	3	41	50	63	A	D

CODE	SPECIAL DISTRICT WITHIN

CODE	SPECIAL DISTRICT WITHIN