COPYRIGHT 1998 NASSAU COUNTY

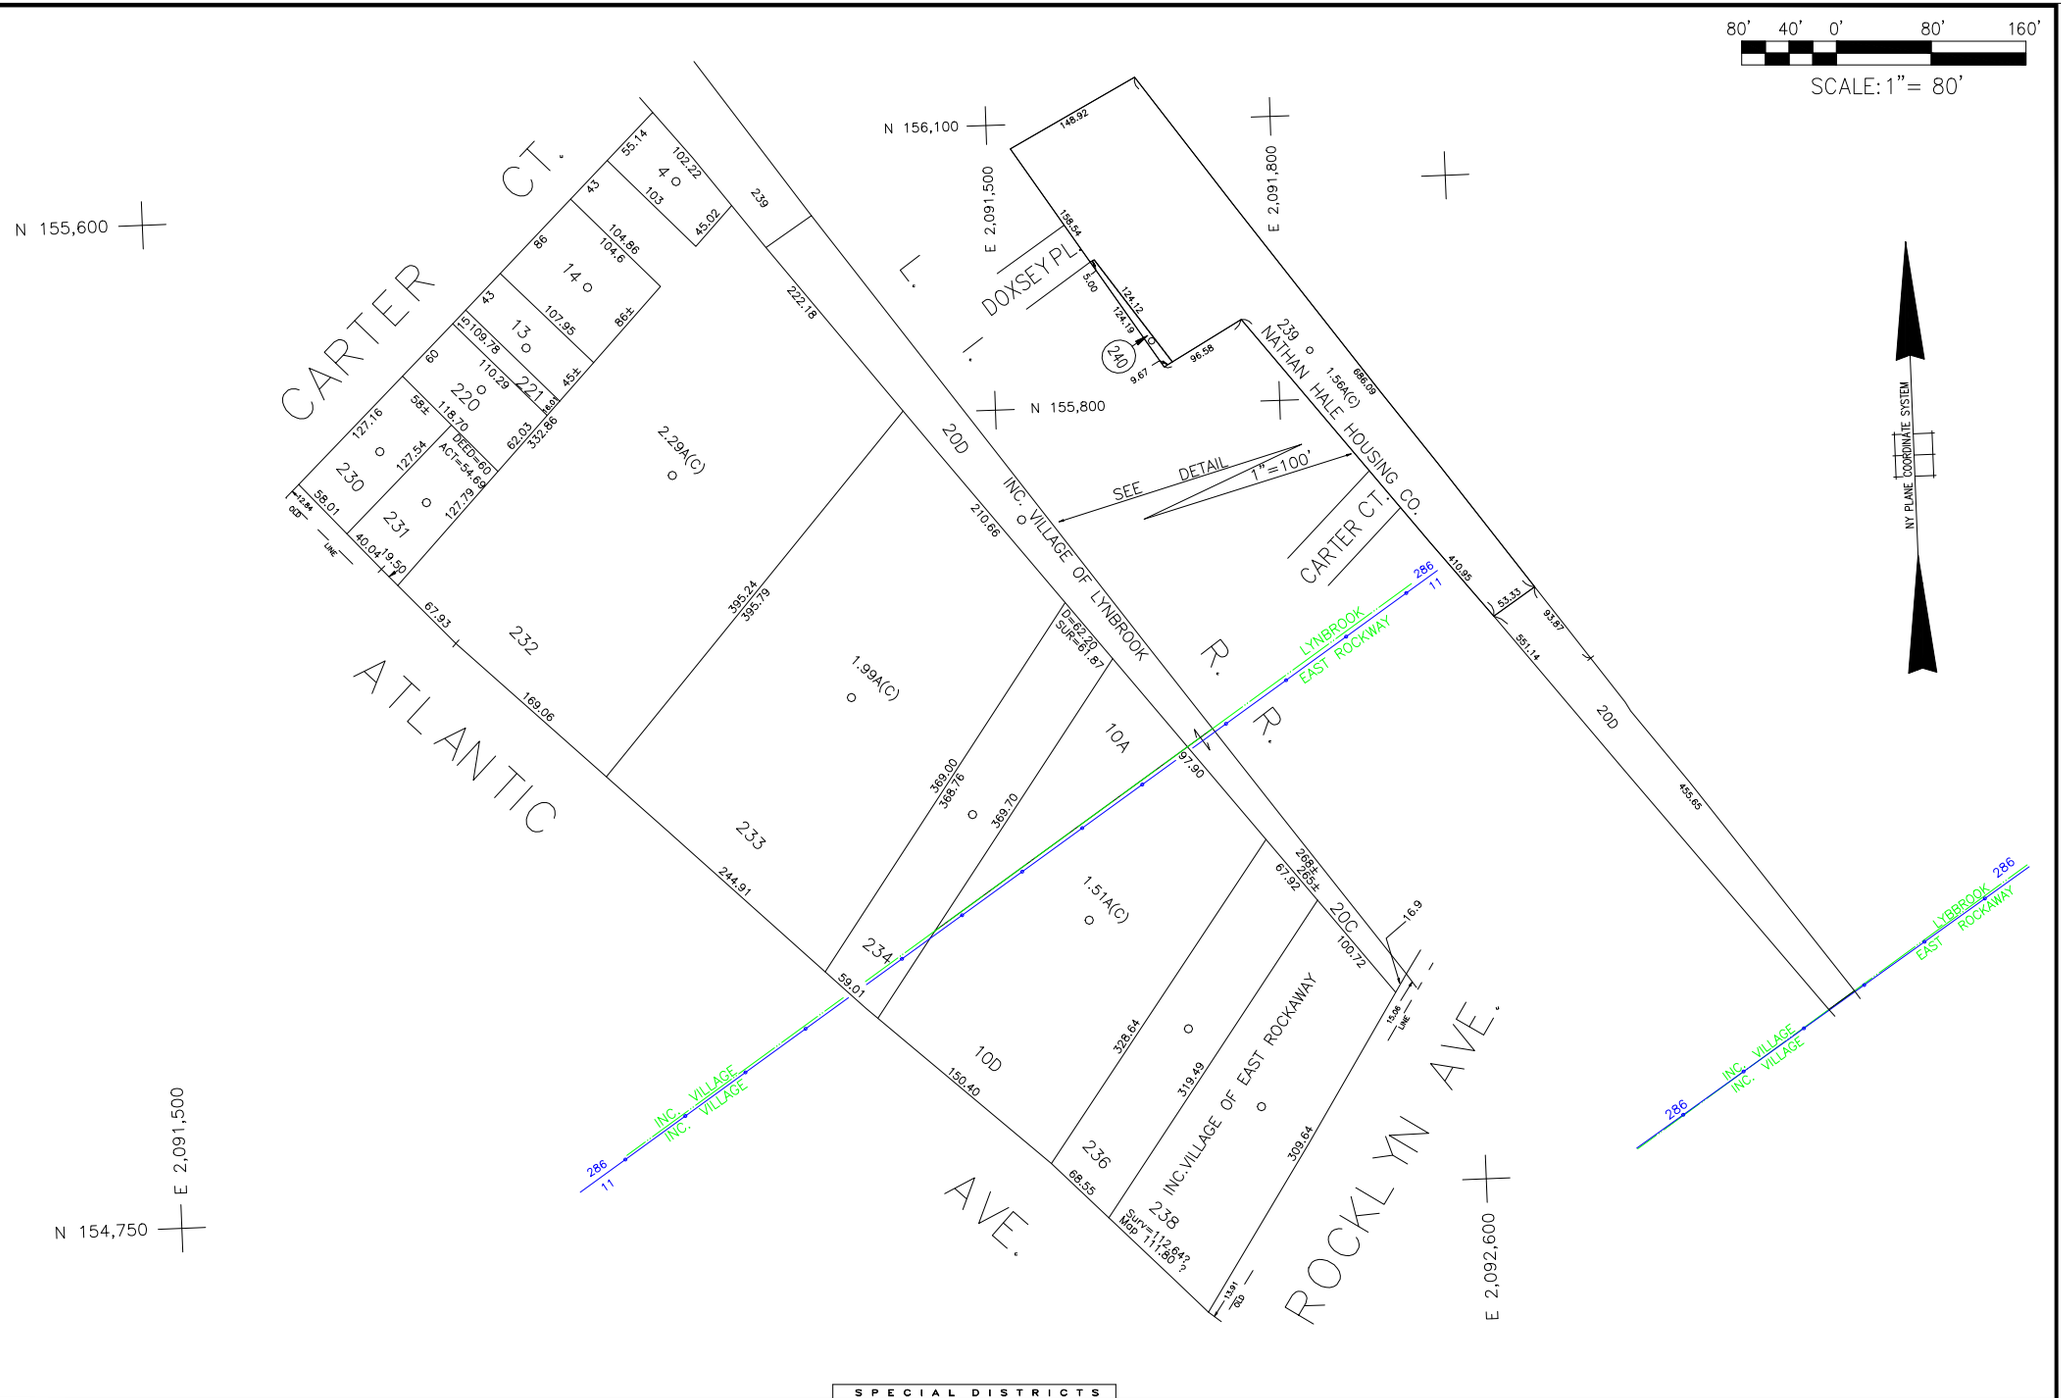

LEGEND

COUNTY LINE	
TOWN LINE	
VILLAGE LINE	
SCHOOL DISTRICT LINE	
PROPERTY LINE	
SPECIAL DISTRICT LINE	
BLOCK LIMIT	
LOCATOR POINT	
TAX MAP PARCEL NO.	246
CALCULATED ACREAGE	754(C)
DEED ACREAGE	178A
SCALED DIMENSION	327(S)
DEED DIMENSION	185.69

REFERENCE MAPS
MAP NO.

SPECIAL DISTRICTS

	DIST
POLICE	
County Police	3
WATER	
LIGHTING	
LIBRARY	
FIRE	
FIRE PROTECTION	
SANITARY	
REFUSE & GARBAGE	
REFUSE DISPOSAL	
SEWAGE COLLECTION	
Sewage Collection District #2-ELM	J
PUBLIC PARKING	
SEWER	
Nassau County Sewage Disposal District #2	202
PARK	
IMPROVEMENT	
SIDEWALK	
DRAINAGE	
FIRE HYDRANT RENTAL	
GARBAGE	
ESCALATOR	
WATER POLLUTION CONTROL	
Town, County, College, Police HQ	1

MUNICIPALITIES

TOWN OF:
HEMPSTEAD
NORTH HEMPSTEAD
OYSTER BAY
CITY OF:
GLEN COVE
LONG BEACH
VILLAGE OF:
Incorporated Village of East Rockaway
Incorporated Village of Lynbrook

SCHOOL DISTRICT
Lynbrook 20

Nassau County Department of Assessment

Harvey B. Levinson, Chairman

Land & Tax Map

Map Last Revised: June 22 2004

SEC. 38
BLK. 500

SHEET 1 OF 1

CODE				SPECIAL DISTRICT WITHIN
011	1	202	3	J
286	1	202	J	