COPYRIGHT 1998 NASSAU COUNTY

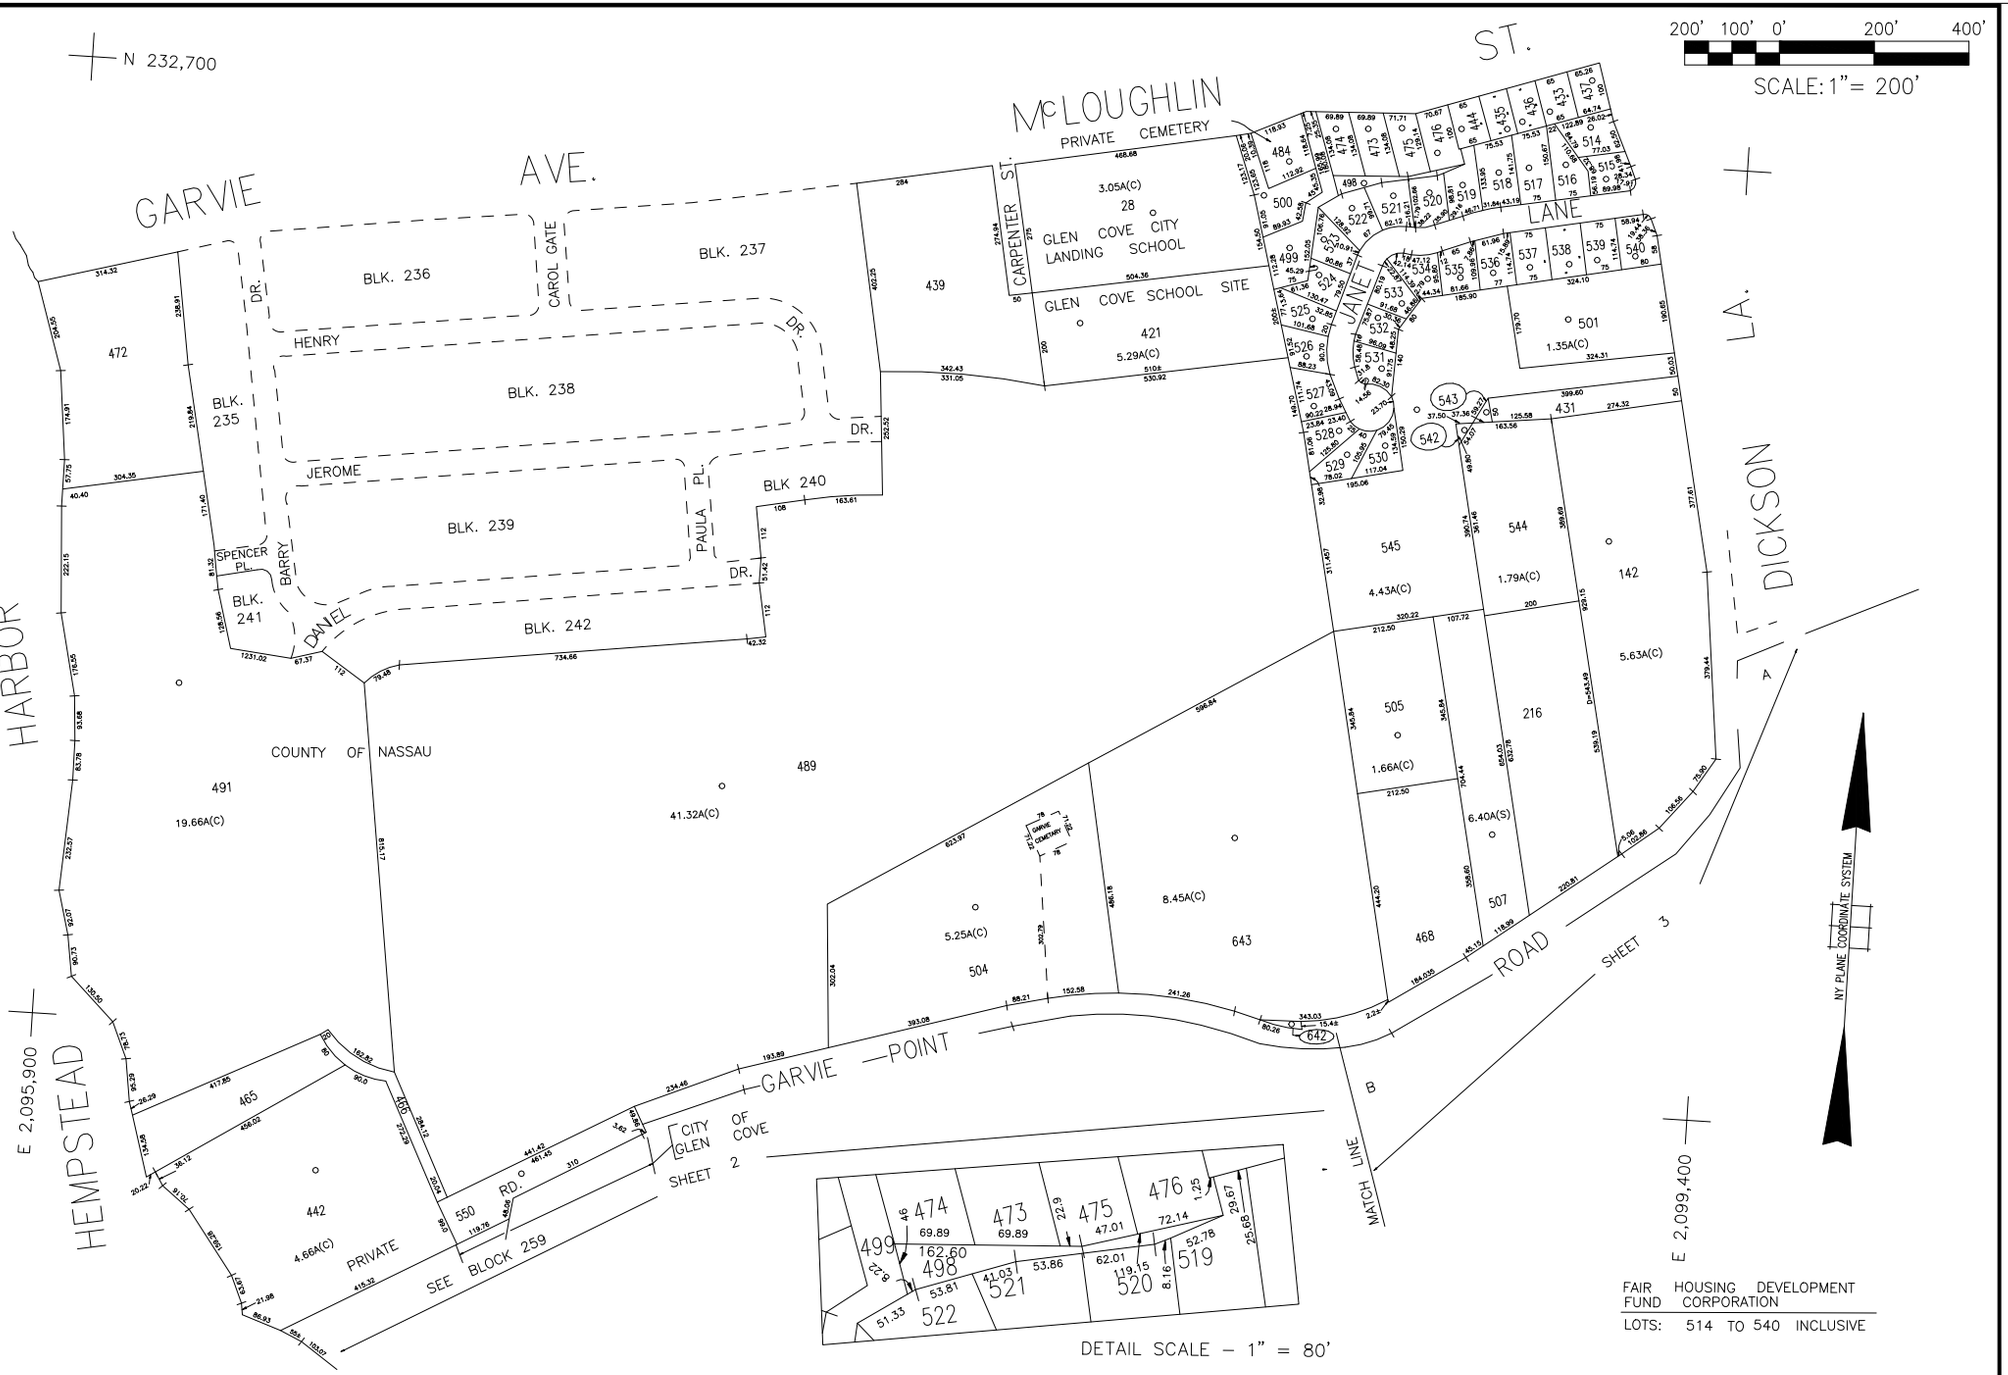

FAIR HOUSING DEVELOPMENT FUND CORPORATION

LOTS: 514 TO 540 INCLUSIVE

LEGEND

COUNTY LINE	
TOWN LINE	
VILLAGE LINE	
SCHOOL DISTRICT LINE	
PROPERTY LINE	
SPECIAL DISTRICT LINE	
BLOCK LIMIT	
LOCATOR POINT	
TAX MAP PARCEL NO.	246
CALCULATED ACREAGE	754(C)
DEED ACREAGE	176A
SCALED DIMENSION	327(S)
DEED DIMENSION	185.69

REFERENCE MAPS
MAP NO.

SPECIAL DISTRICTS

	DIST		DIST		DIST		DIST
POLICE		FIRE PROTECTION		PUBLIC PARKING		DRAINAGE	
WATER		SANITARY		SEWER		FIRE HYDRANT RENTAL	
LIGHTING		REFUSE & GARBAGE		PARK		GARBAGE	
LIBRARY		REFUSE DISPOSAL		IMPROVEMENT		ESCALATOR	
FIRE		SEWAGE COLLECTION		SIDEWALK		WATER POLLUTION CONTROL	
						County, College, Police HQ-GC	1

MUNICIPALITIES

TOWN OF:
HEMPSTEAD
NORTH HEMPSTEAD
OYSTER BAY
CITY OF:
GLEN COVE ☒
LONG BEACH
VILLAGE OF:

SCHOOL DISTRICT	
Glen Cove	5
Sea Cliff	24

Nassau County Department of Assessment

Harvey B. Levinson, Chairman

Land & Tax Map

Map Last Revised: September 14 2004

SEC. 21
BLK. A

SHEET 1 OF 4

CODE	SPECIAL DISTRICT WITHIN
991	1

CODE	SPECIAL DISTRICT WITHIN

CODE	SPECIAL DISTRICT WITHIN