COPYRIGHT 1998 NASSAU COUNTY

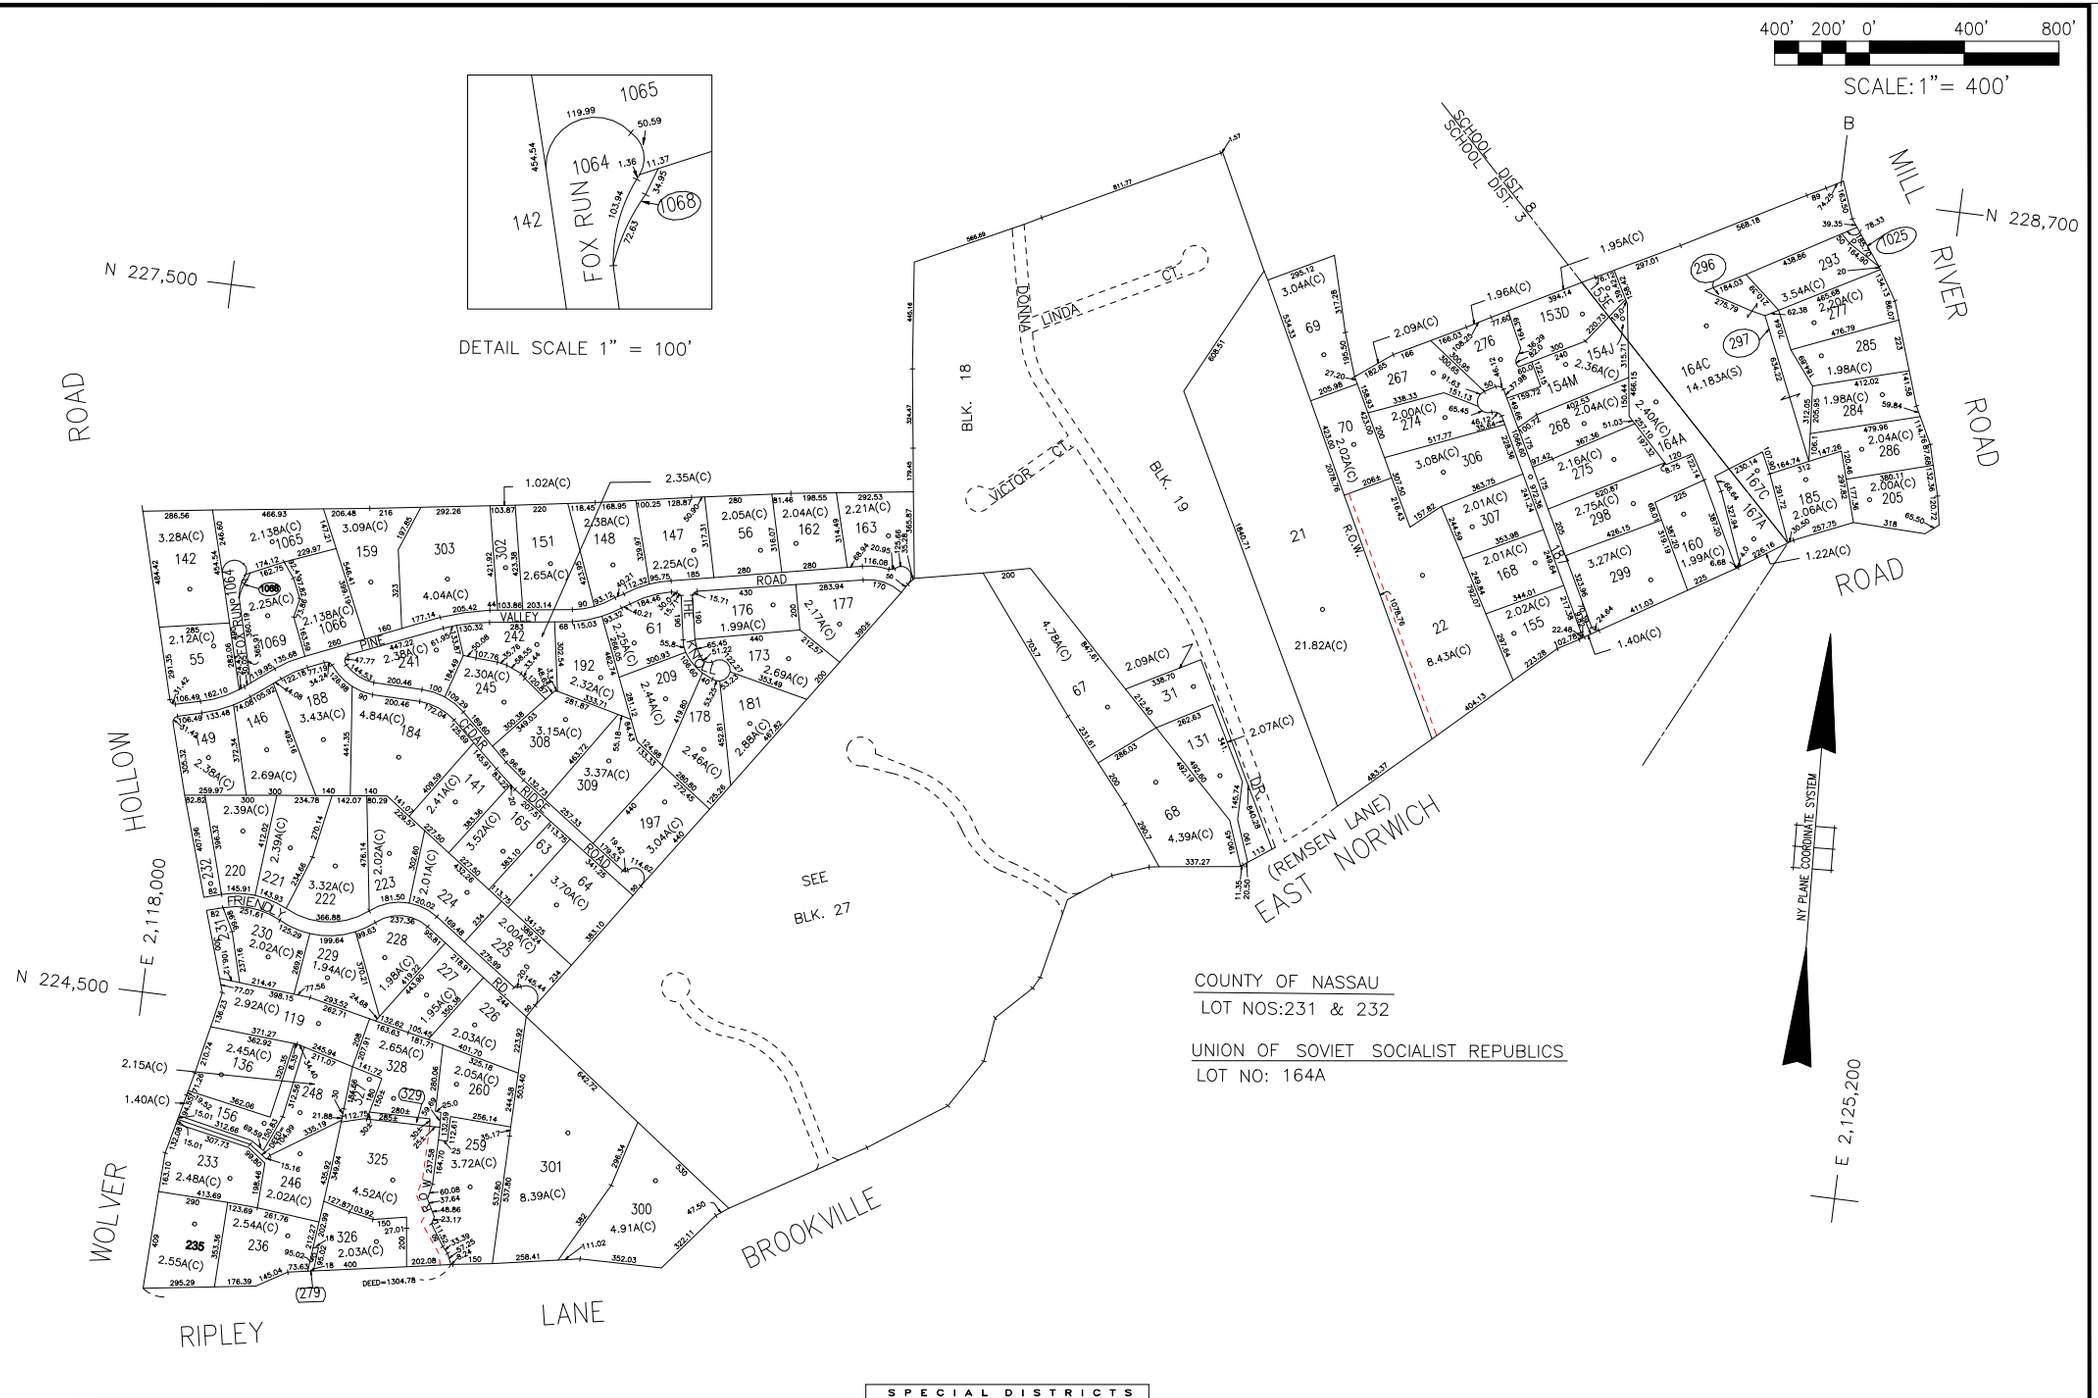

LEGEND	
COUNTY LINE	
TOWN LINE	
VILLAGE LINE	
SCHOOL DISTRICT LINE	
PROPERTY LINE	
SPECIAL DISTRICT LINE	
BLOCK LIMIT	
LOCATOR POINT	
TAX MAP PARCEL NO.	246
CALCULATED ACREAGE	754(C)
DEED ACREAGE	1784
SCALED DIMENSION	327(S)
DEED DIMENSION	185.69
REFERENCE MAPS	
MAP NO.	

SPECIAL DISTRICTS

	DIST		DIST		DIST		DIST
POLICE		FIRE PROTECTION		PUBLIC PARKING		DRAINAGE	
WATER		SANITARY				FIRE HYDRANT RENTAL	
Jericho	10	REFUSE & GARBAGE		SEWER		GARBAGE	
LIGHTING		REFUSE DISPOSAL		PARK		ESCALATOR	
LIBRARY		SEWAGE COLLECTION				WATER POLLUTION CONTROL	
FIRE				IMPROVEMENT		Town, County, College, Police HQ	1
				SIDEWALK			

MUNICIPALITIES

TOWN OF:	
HEMPSTEAD	
NORTH HEMPSTEAD	
OYSTER BAY	X
CITY OF:	
GLEN COVE	
LONG BEACH	
VILLAGE OF:	
Incorporated Village of Matinecock	
Incorporated Village of Upper Brookville	

SCHOOL DISTRICT	
Brookville	3
Locust Valley	4
East Norwich	8
Oyster Bay	9

Nassau County Department of Assessment

Harvey B. Levinson, Chairman

Land & Tax Map

Map Last Revised: September 16 2004

SEC. 24

BLK. E

SHEET 3 OF 3

CODE	SPECIAL	DISTRICT	WITHIN
511	1	10	

CODE	SPECIAL	DISTRICT	WITHIN

CODE	SPECIAL	DISTRICT	WITHIN