COPYRIGHT 1998 NASSAU COUNTY

300' 150' 0' 300' 600'

SCALE: 1"= 300'

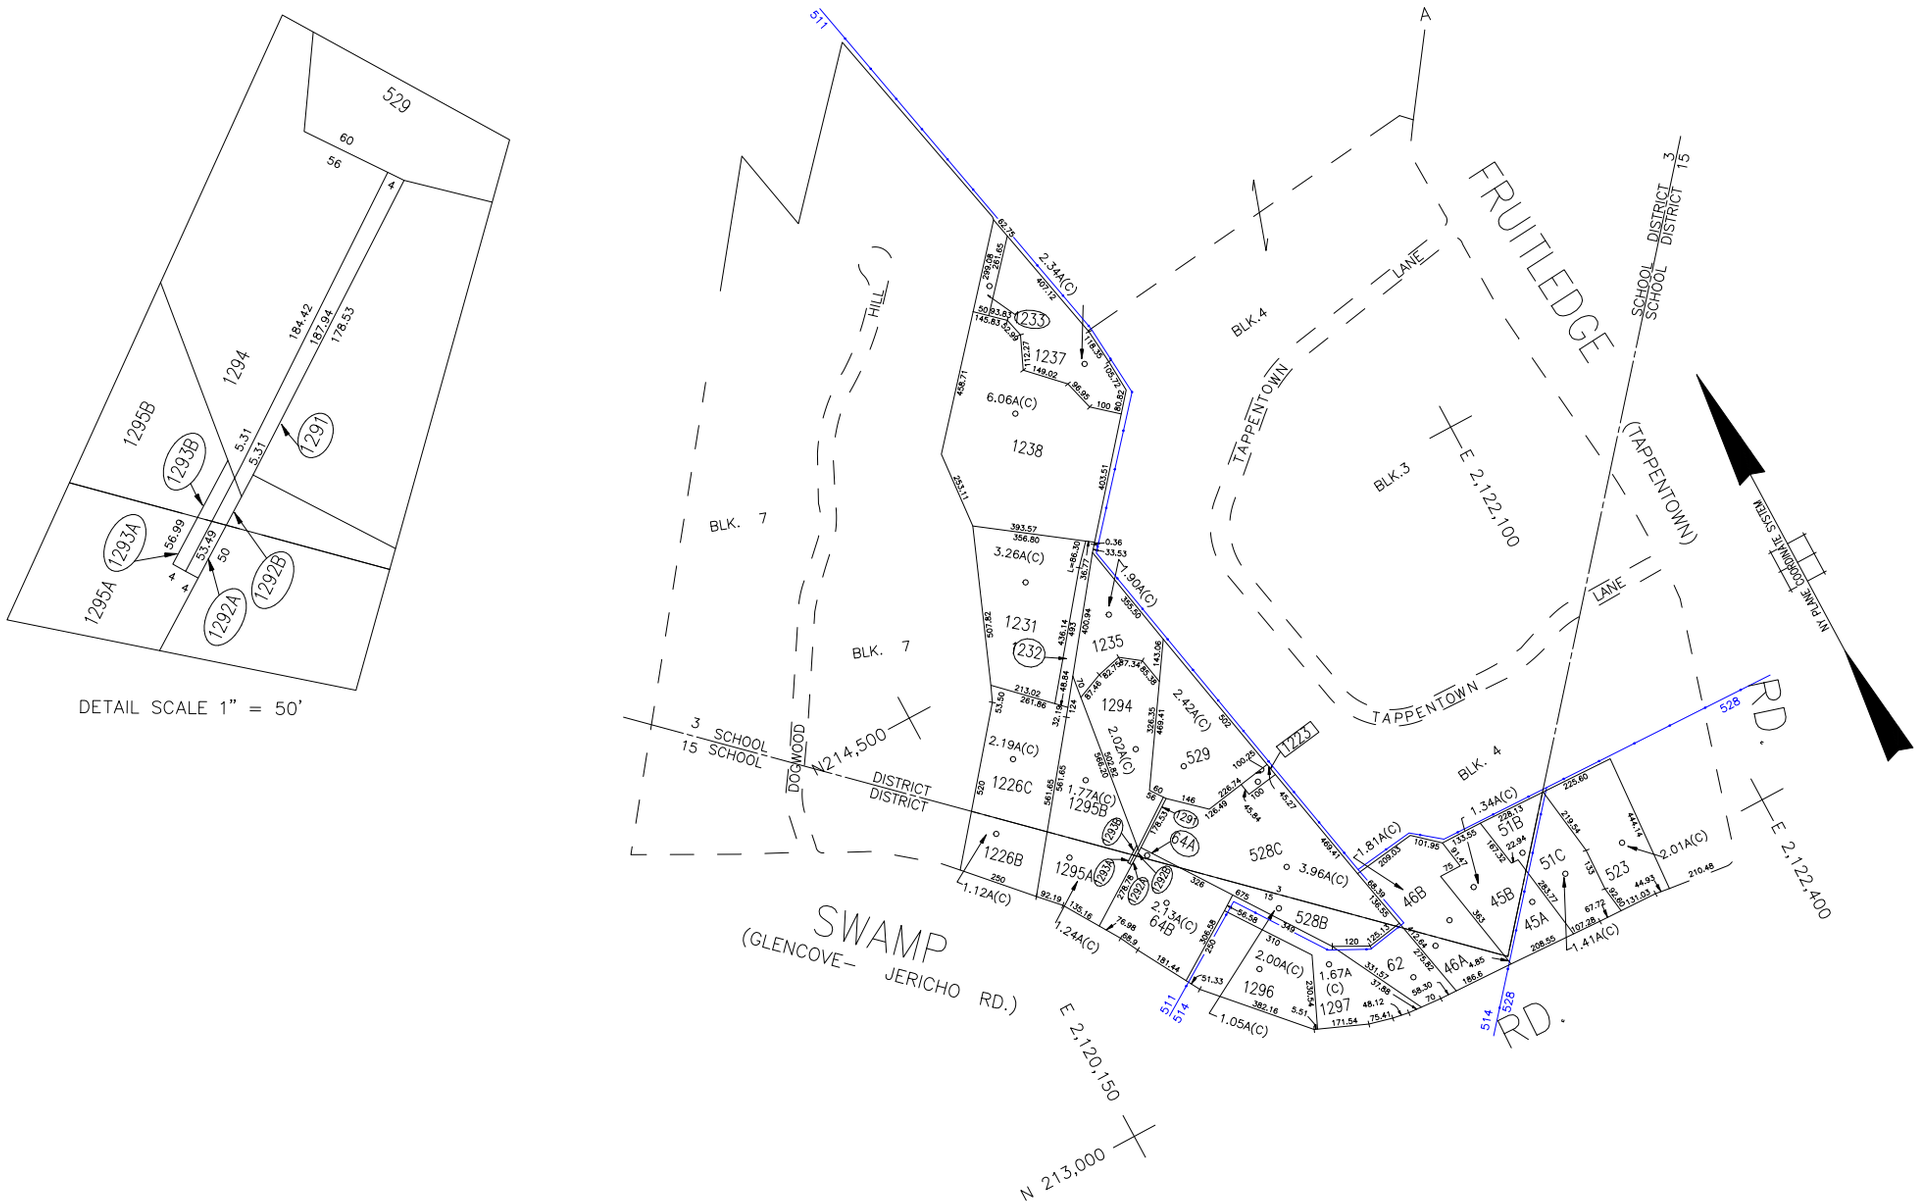

LEGEND

COUNTY LINE	
TOWN LINE	
VILLAGE LINE	
SCHOOL DISTRICT LINE	
PROPERTY LINE	
SPECIAL DISTRICT LINE	
BLOCK LIMIT	
LOCATOR POINT	
TAX MAP PARCEL NO.	246
CALCULATED ACREAGE	754(C)
DEED ACREAGE	176A
SCALED DIMENSION	327(S)
DEED DIMENSION	185.69

REFERENCE MAPS
MAP NO.

SPECIAL DISTRICTS

	DIST		DIST		DIST		DIST
POLICE		FIRE PROTECTION		PUBLIC PARKING		DRAINAGE	
WATER		SANITARY		SEWER		FIRE HYDRANT RENTAL	
Jericho	10	REFUSE & GARBAGE		Nassau County Sewage Disposal District #3	39	GARBAGE	
LIGHTING		REFUSE DISPOSAL		PARK		ESCALATOR	
LIBRARY		SEWAGE COLLECTION		IMPROVEMENT		WATER POLLUTION CONTROL	
FIRE				SIDEWALK		Town, County, College, Police HQ	1
Jericho	34						

MUNICIPALITIES

TOWN OF:
HEMPSTEAD
NORTH HEMPSTEAD
OYSTER BAY
CITY OF:
GLEN COVE
LONG BEACH
VILLAGE OF:
Incorporated Village of Brookville

SCHOOL DISTRICT	
Brookville	3
Jericho	15

Nassau County Department of Assessment

Harvey B. Levinson, Chairman

Land & Tax Map

Map Last Revised: September 28 2004

SEC. 18
BLK. C

SHEET 2 OF 2

CODE	SPECIAL				DISTRICT				WITHIN							
511	1	10														
514	1	10	39													
526	1	10	34	39												

CODE	SPECIAL				DISTRICT				WITHIN							

CODE	SPECIAL				DISTRICT				WITHIN							