COPYRIGHT 1998 NASSAU COUNTY

400' 200' 0' 400' 800'

SCALE: 1"= 400'

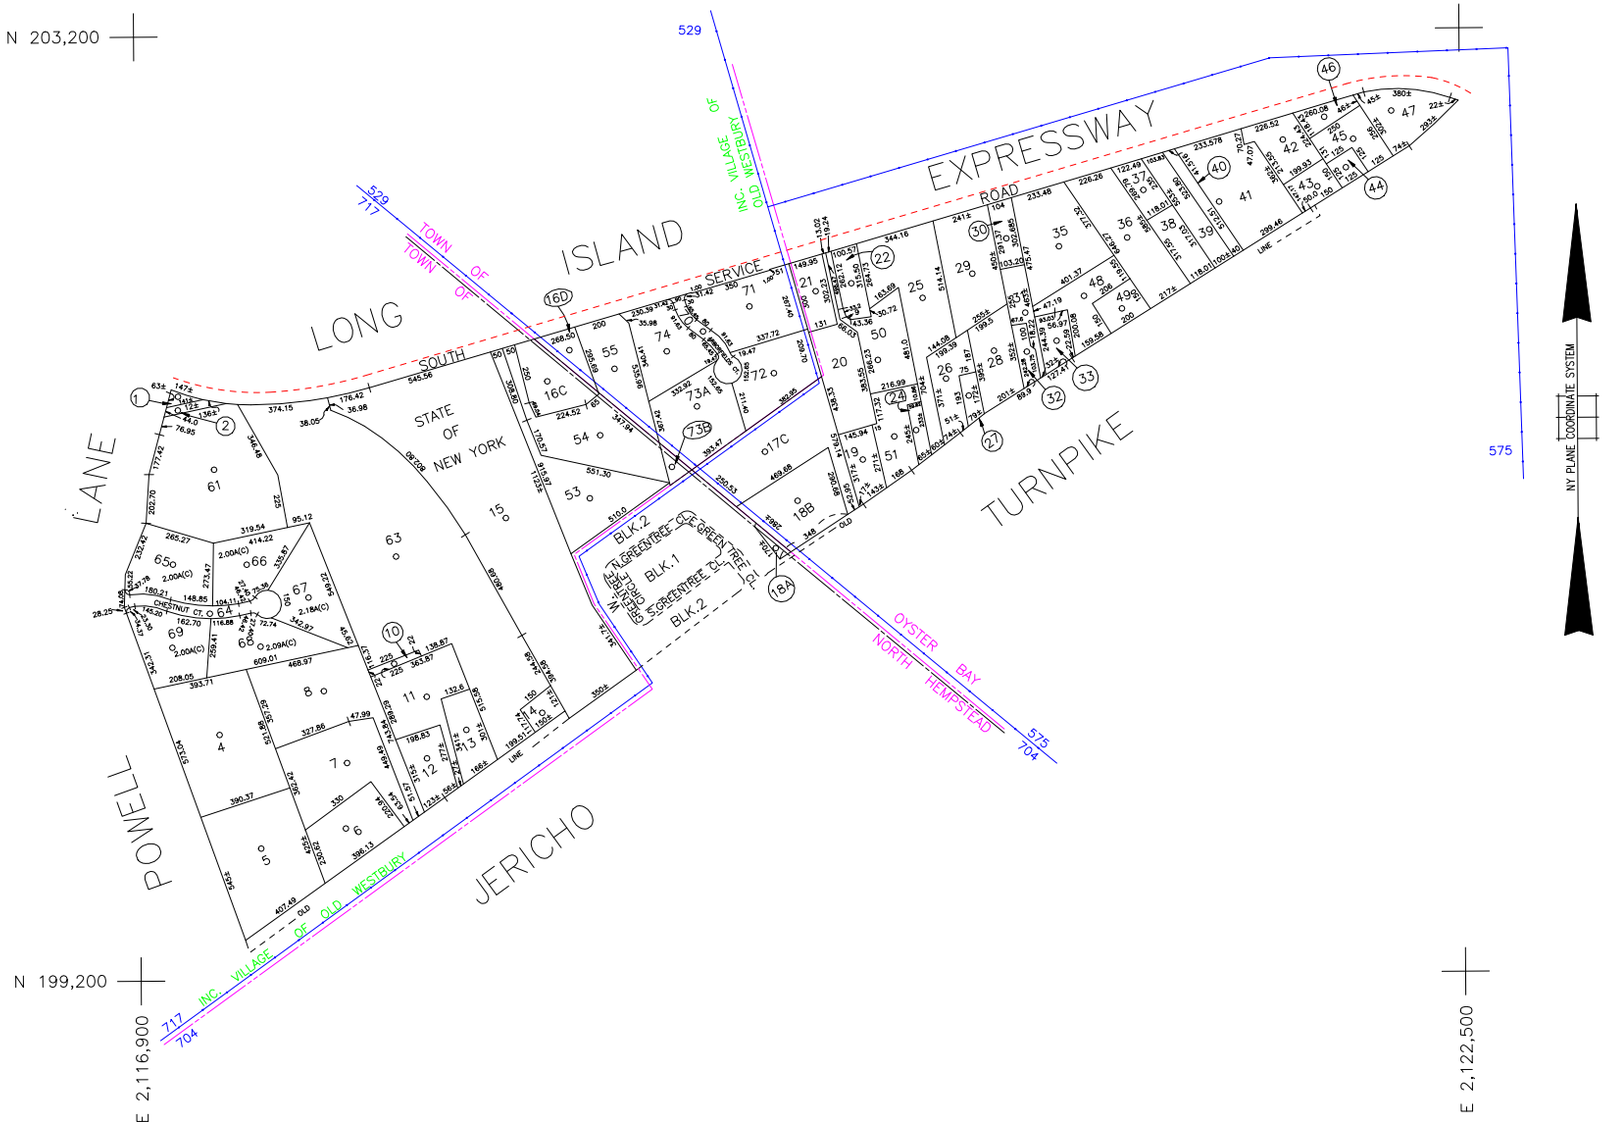

LOT NO.	AREA(C)
3	20.94
4	5.01
5	4.34
6	1.90
7	3.30(S)
8	4.30(S)
9	14.43
11	2.29
15	14.30
16C	1.40
17C	3.78
17D	10.45
18B	2.47
20	1.92
25	3.81
26	1.24
28	1.50
29	2.51
34	2.13
35	3.00
36	2.80
39	1.22
41	3.66
42	1.27
47	1.72
50	2.01
51	1.36
53	2.956
54	3.029
55	2.094

LEGEND

COUNTY LINE	
TOWN LINE	
VILLAGE LINE	
SCHOOL DISTRICT LINE	
PROPERTY LINE	
SPECIAL DISTRICT LINE	
BLOCK LIMIT	
LOCATOR POINT	•
TAX MAP PARCEL NO.	246
CALCULATED ACREAGE	75A(C)
DEED ACREAGE	176A
SCALED DIMENSION	327(S)
DEED DIMENSION	185.69

REFERENCE MAPS
MAP NO.

SPECIAL DISTRICTS

	DIST
POLICE	
County Police	3
WATER	
Jericho	10
Westbury	15
LIGHTING	
Town of Oyster Bay	23
~~Town of North Hempstead~~	30
FIRE	
Jericho	34
Westbury	51

	DIST
FIRE PROTECTION	
SANITARY	
REFUSE & GARBAGE	
REFUSE DISPOSAL	
SEWAGE COLLECTION	
Sewage Collection District #3-CP-W	52
Town of Oyster Bay	55

	DIST
PUBLIC PARKING	
Town of Oyster Bay - Unincorporated Area	A
SEWER	
Nassau County Sewage Disposal District #3	39
PARK	
Jericho	60
IMPROVEMENT	
SIDEWALK Town of North Hempstead	6

	DIST
DRAINAGE	
Unincorporated Area of District #1	D
FIRE HYDRANT RENTAL	
GARBAGE	
New Cassel	66
~~Cedar Manor~~	93
WATER POLLUTION CONTROL	
Town, County, College, Police HQ	1
Town Highway	2

MUNICIPALITIES

TOWN OF:
HEMPSTEAD
NORTH HEMPSTEAD
OYSTER BAY
CITY OF:
GLEN COVE
LONG BEACH
VILLAGE OF:
Incorporated Village of Old Westbury

SCHOOL DISTRICT
Westbury 1
Jericho 15

Nassau County Department of Assessment

Harvey B. Levinson, Chairman

Land & Tax Map

Map Last Revised: January 21 2005

SEC. 17
BLK. 16

SHEET 1 OF 1

CODE	SPECIAL DISTRICT WITHIN												
529	1	39											
575	1	10	2	23	3	34	39	52	55	60	93	A	D
704	1	15	2	3	30	39	51	52	66	S			
717	1	39											

CODE	SPECIAL DISTRICT WITHIN

CODE	SPECIAL DISTRICT WITHIN