COPYRIGHT 1998 NASSAU COUNTY

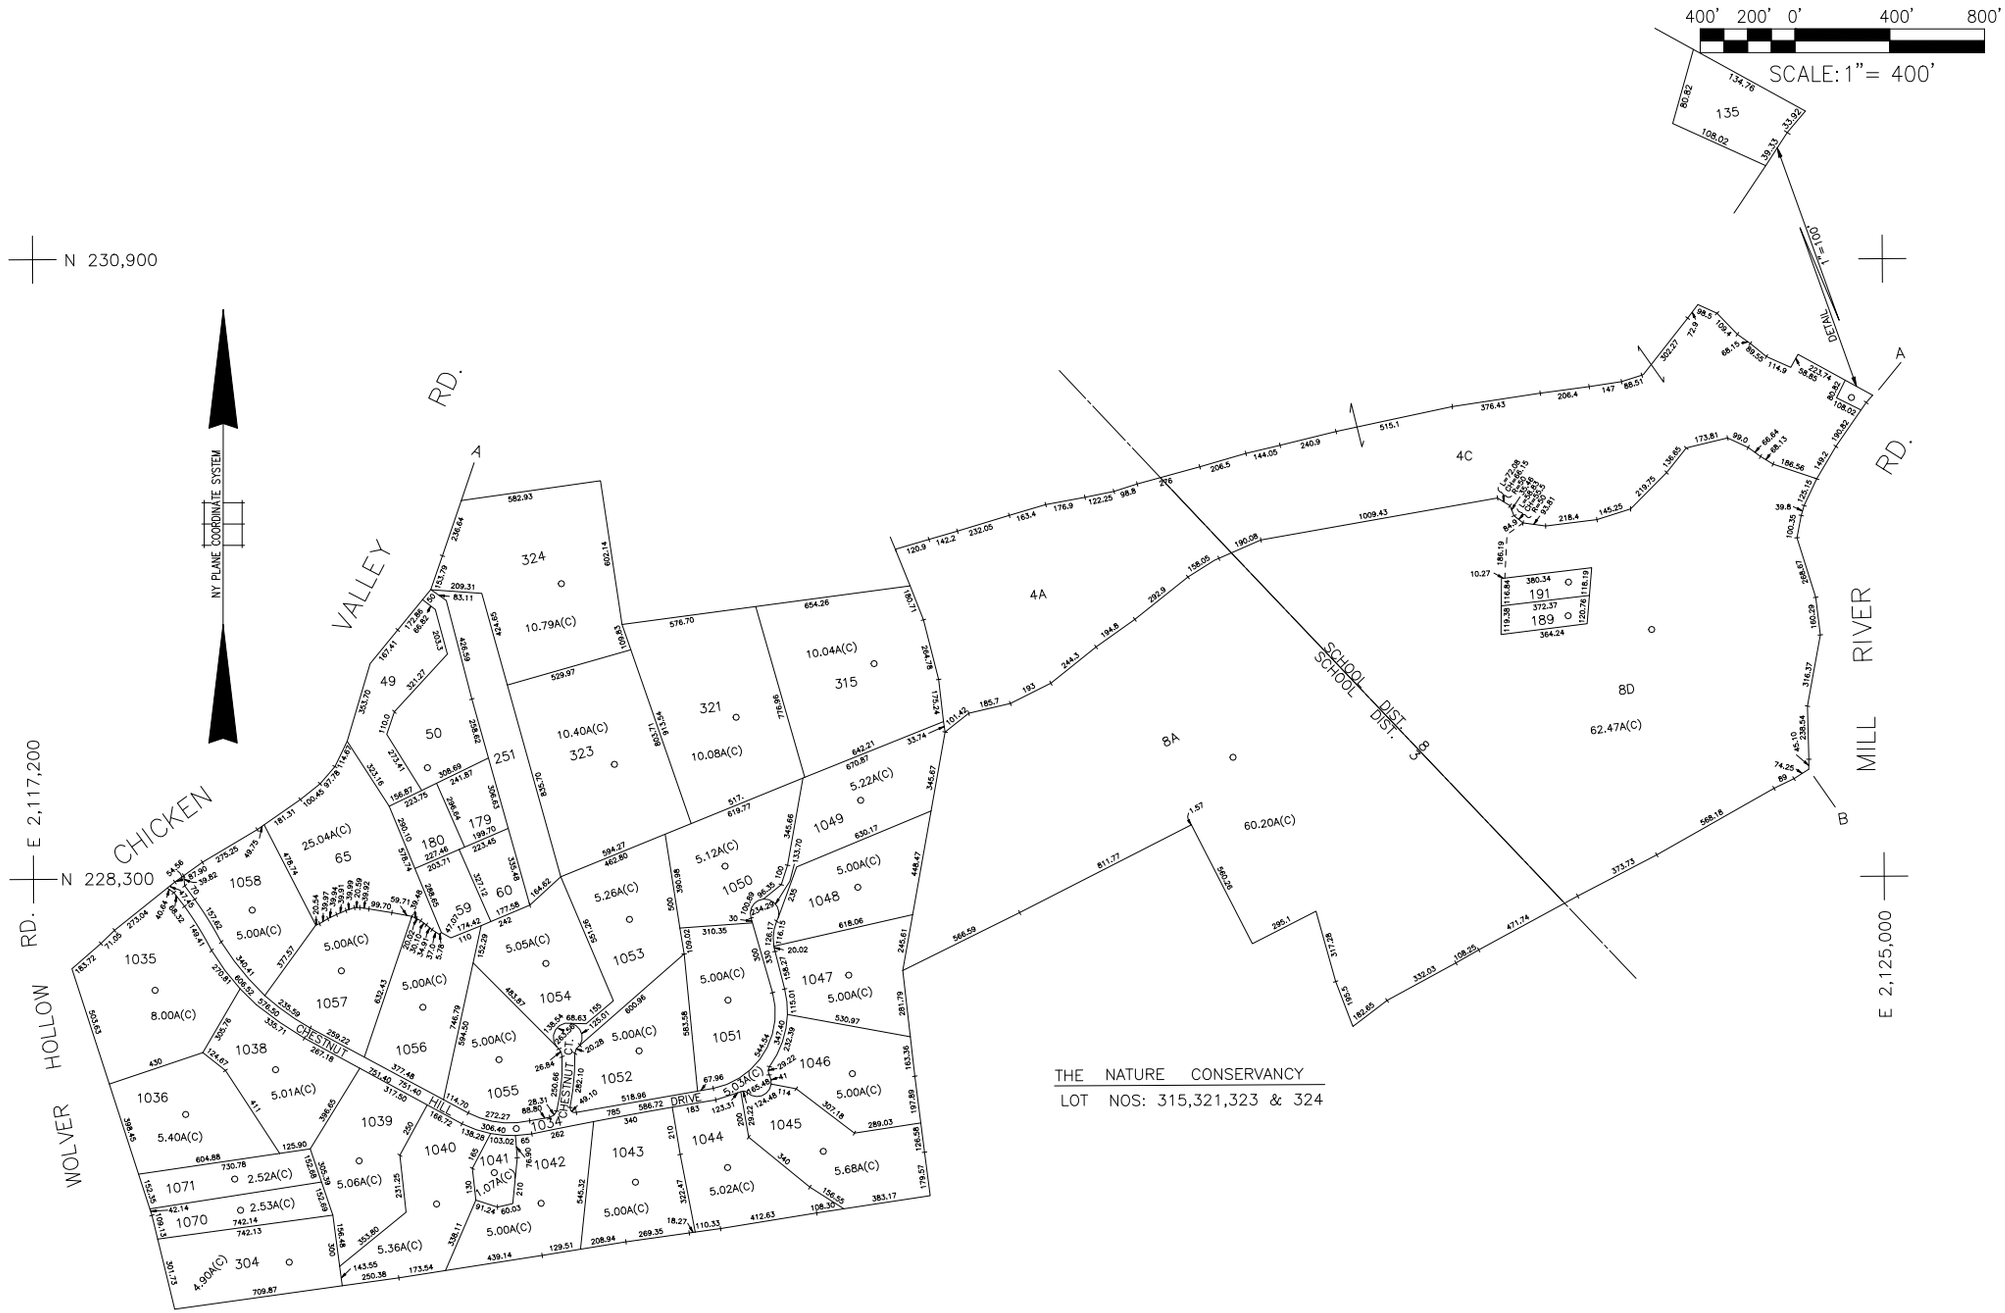

LEGEND

COUNTY LINE	
TOWN LINE	
VILLAGE LINE	
SCHOOL DISTRICT LINE	
PROPERTY LINE	
SPECIAL DISTRICT LINE	
BLOCK LIMIT	
LOCATOR POINT	
TAX MAP PARCEL NO.	246
CALCULATED ACREAGE	754(C)
DEED ACREAGE	1784
SCALED DIMENSION	327(S)
DEED DIMENSION	185.69

REFERENCE MAPS
MAP NO.

SPECIAL DISTRICTS

	DIST		DIST		DIST		DIST
POLICE		FIRE PROTECTION		PUBLIC PARKING		DRAINAGE	
WATER		SANITARY				FIRE HYDRANT RENTAL	
Jericho	10	REFUSE & GARBAGE		SEWER		GARBAGE	
LIGHTING		REFUSE DISPOSAL		PARK		ESCALATOR	
LIBRARY		SEWAGE COLLECTION				WATER POLLUTION CONTROL	
FIRE				IMPROVEMENT		Town, County, College, Police HQ	1
				SIDEWALK			

MUNICIPALITIES

TOWN OF:
HEMPSTEAD
NORTH HEMPSTEAD
OYSTER BAY
CITY OF:
GLEN COVE
LONG BEACH
VILLAGE OF:

SCHOOL DISTRICT	
Oyster Bay	9
Locust Valley	4
Brookville	3
East Norwich	8

Nassau County Department of Assessment

Charles O'Shea, Chairman

Land & Tax Map

Map Last Revised: December 5 2002

SEC. 24
BLK. E

SHEET 2 OF 3

CODE	SPECIAL	DISTRICT	WITHIN
511	1	10	