COPYRIGHT 1998 NASSAU COUNTY

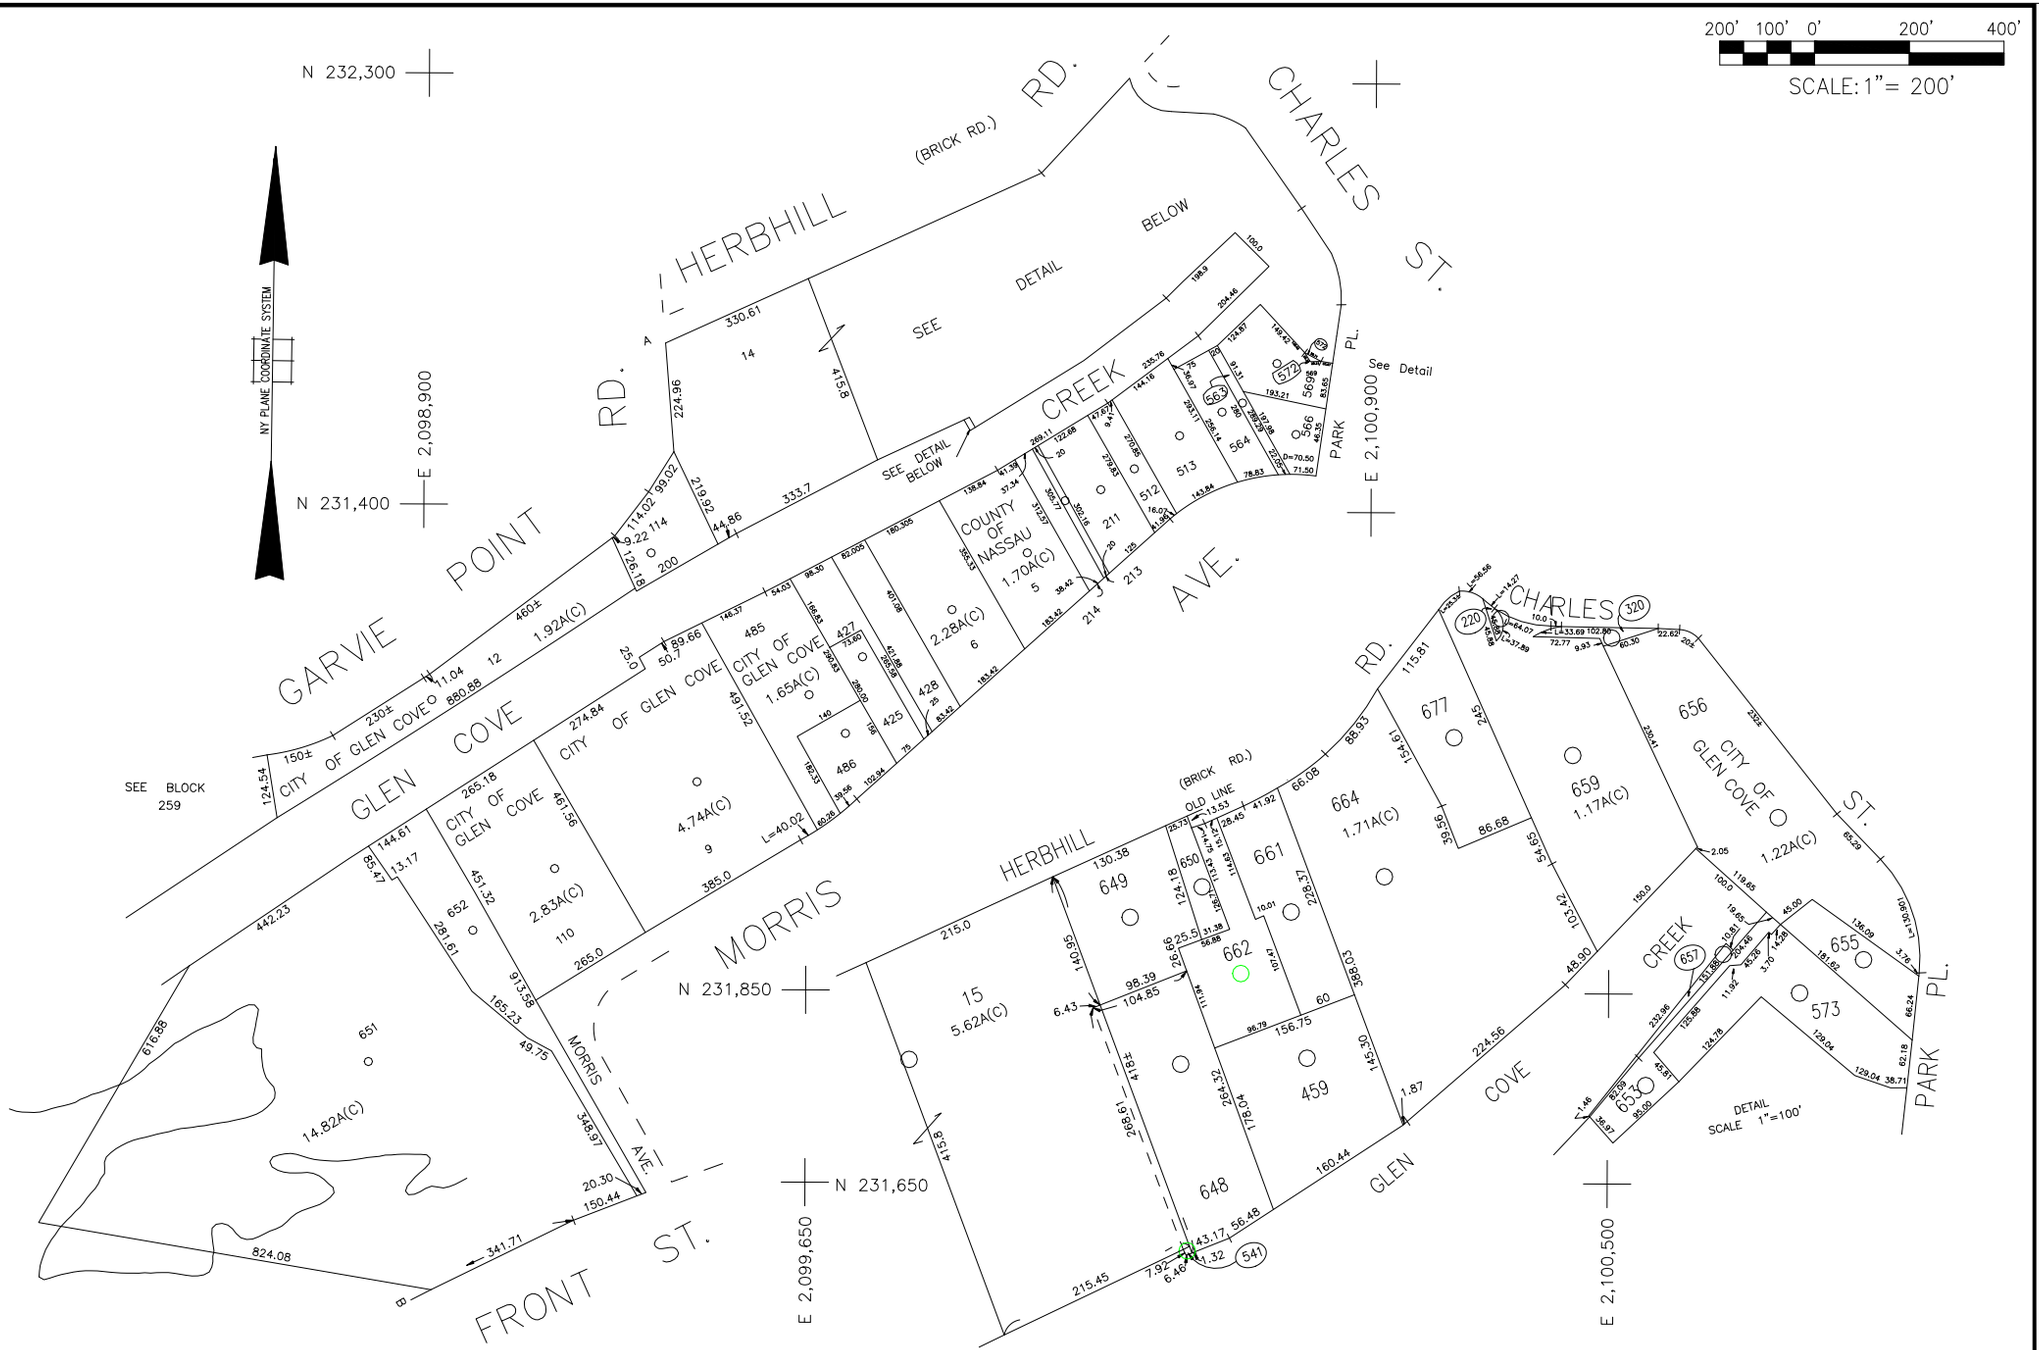

LEGEND

COUNTY LINE	
TOWN LINE	
VILLAGE LINE	
SCHOOL DISTRICT LINE	
PROPERTY LINE	
SPECIAL DISTRICT LINE	
BLOCK LIMIT	
LOCATOR POINT	
TAX MAP PARCEL NO.	246
CALCULATED ACREAGE	754(C)
DEED ACREAGE	176A
SCALED DIMENSION	327(S)
DEED DIMENSION	185.69
REFERENCE MAPS MAP NO.	

SPECIAL DISTRICTS

	DIST		DIST		DIST		DIST
POLICE		FIRE PROTECTION		PUBLIC PARKING		DRAINAGE	
WATER		SANITARY		SEWER		FIRE HYDRANT RENTAL	
LIGHTING		REFUSE & GARBAGE		PARK		GARBAGE	
LIBRARY		REFUSE DISPOSAL		IMPROVEMENT		ESCALATOR	
FIRE		SEWAGE COLLECTION		SIDEWALK		WATER POLLUTION CONTROL	
						Town, County, College, Police HQ-GC	1

MUNICIPALITIES

TOWN OF:	
HEMPSTEAD	
NORTH HEMPSTEAD	
OYSTER BAY	
CITY OF:	
GLEN COVE	X
LONG BEACH	
VILLAGE OF:	

SCHOOL DISTRICT	
Sea Cliff	24
Glen Cove	5

Nassau County Department of Assessment

Harvey B. Levinson, Chairman

Land & Tax Map

Map Last Revised: December 14 2005

SEC. 21

BLK. A

SHEET 3 OF 4

CODE	SPECIAL DISTRICT WITHIN	CODE	SPECIAL DISTRICT WITHIN	CODE	SPECIAL DISTRICT WITHIN
991	1				