COPYRIGHT 1998 NASSAU COUNTY

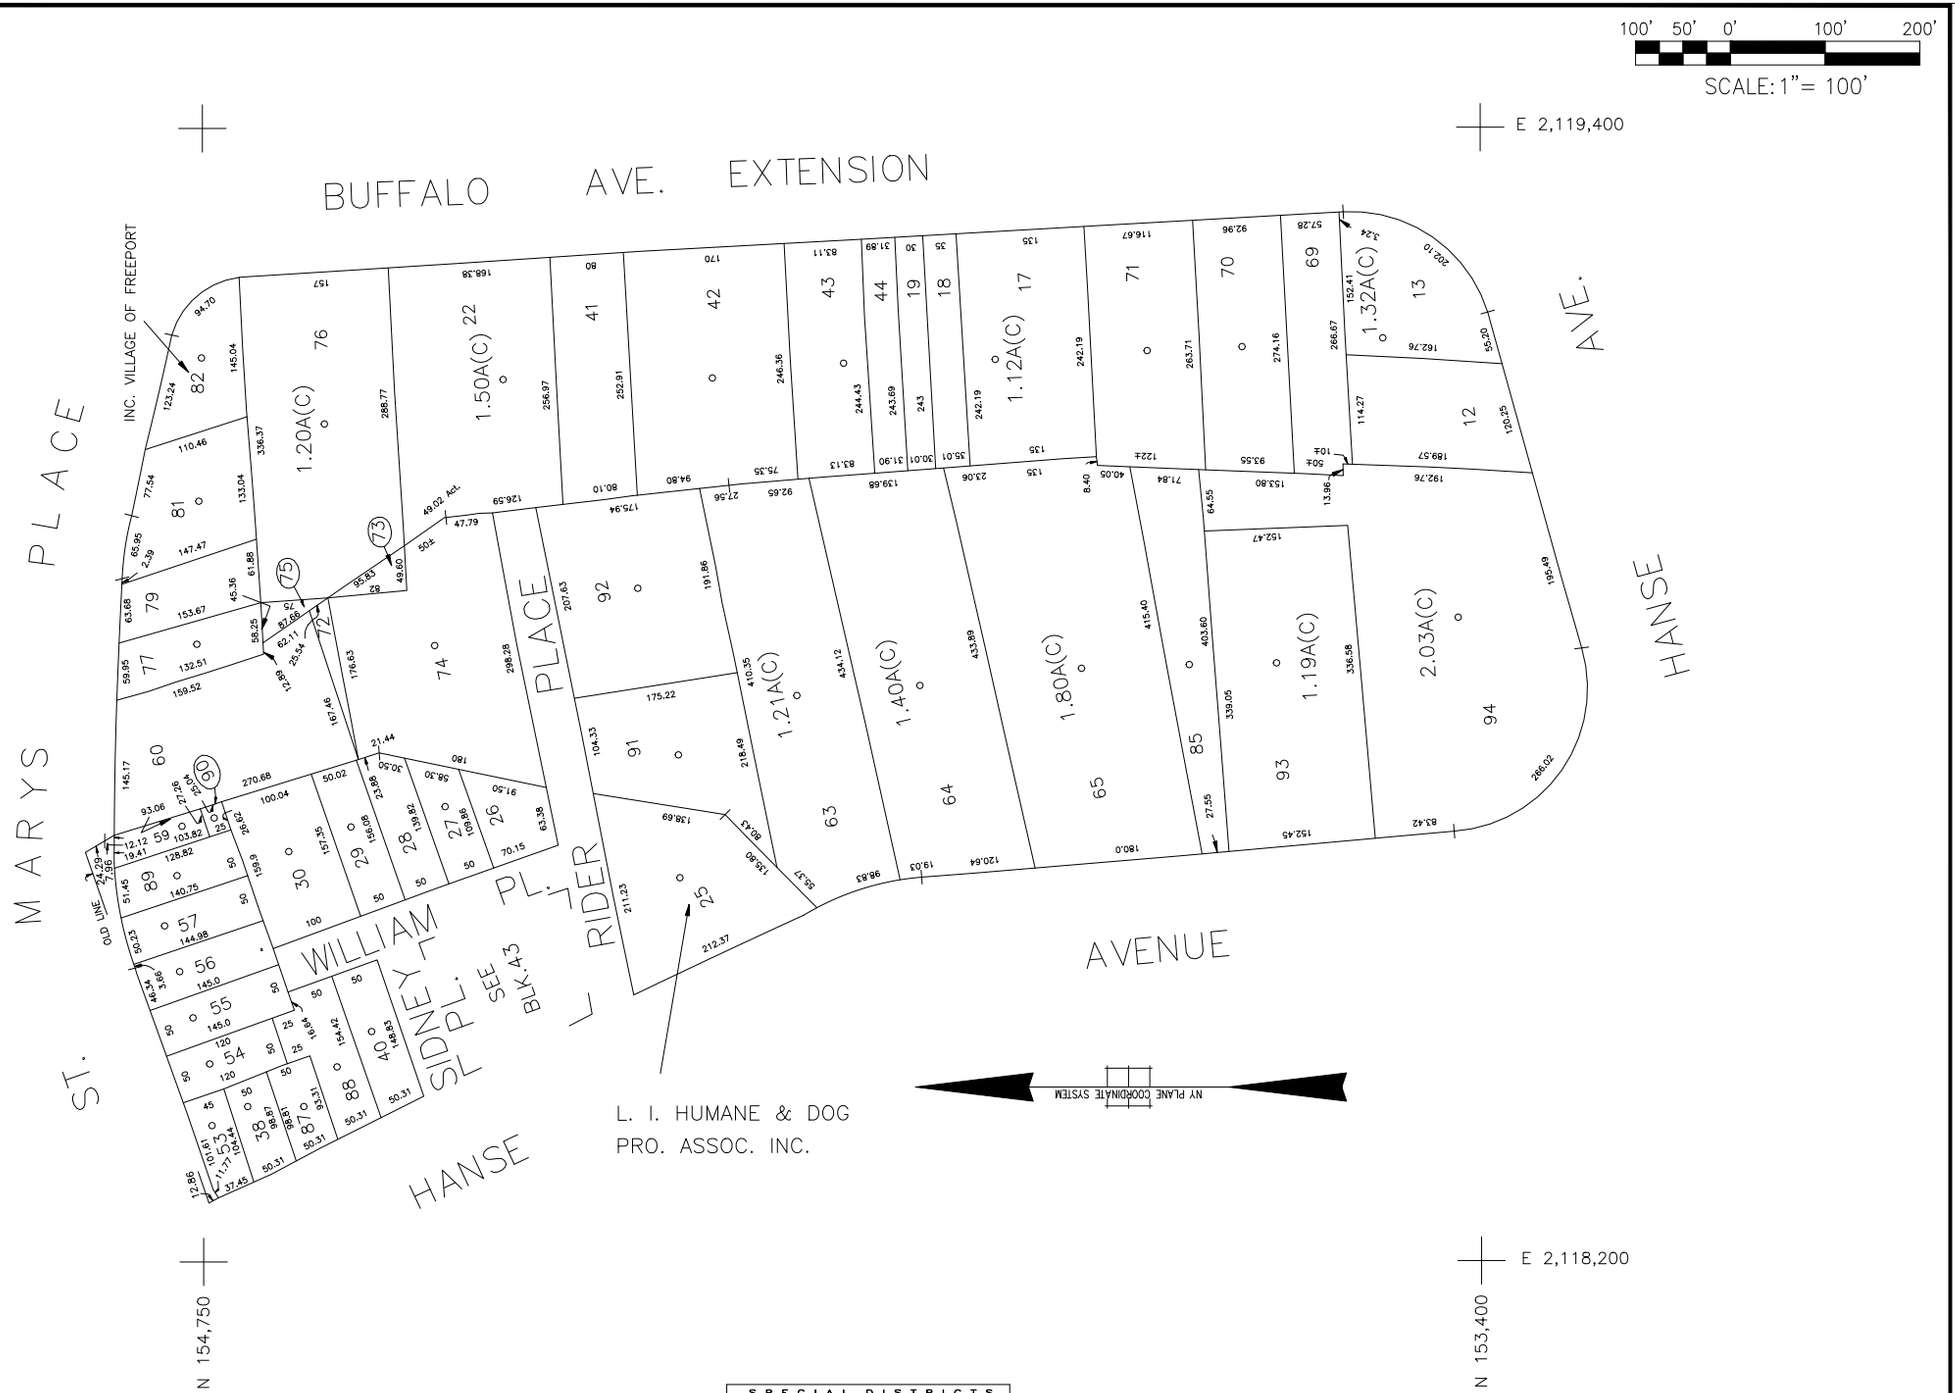

LEGEND

COUNTY LINE	
TOWN LINE	
VILLAGE LINE	
SCHOOL DISTRICT LINE	
PROPERTY LINE	
SPECIAL DISTRICT LINE	
BLOCK LIMIT	
LOCATOR POINT	
TAX MAP PARCEL NO.	246
CALCULATED ACREAGE	754(C)
DEED ACREAGE	1784
SCALED DIMENSION	327(S)
DEED DIMENSION	185.59

REFERENCE MAPS
MAP NO.

SPECIAL DISTRICTS

	DIST		DIST		DIST		DIST
POLICE		FIRE PROTECTION		PUBLIC PARKING		DRAINAGE	
WATER		SANITARY				FIRE HYDRANT RENTAL	
		REFUSE & GARBAGE		SEWER			
LIGHTING		REFUSE DISPOSAL		Nassau County Sewage Disposal District #3	39	GARBAGE	
LIBRARY		SEWAGE COLLECTION		PARK		ESCALATOR	
FIRE				IMPROVEMENT		WATER POLLUTION CONTROL	
						Town, County, College, Police HQ	1
				SIDEWALK			

MUNICIPALITIES

TOWN OF:
HEMPSTEAD
NORTH HEMPSTEAD
OYSTER BAY
CITY OF:
GLEN COVE
LONG BEACH
VILLAGE OF:
Incorporated Village of Freeport

SCHOOL DISTRICT
Freeport 9

Nassau County Department of Assessment

Harvey B. Levinson, Chairman

Land & Tax Map

Map Last Revised: November 6 2008

SEC. 62
BLK. 230

SHEET 1 OF 1

CODE	SPECIAL DISTRICT	WITHIN
007	1	39