COPYRIGHT 1998 NASSAU COUNTY

100' 50' 0' 100' 200'

SCALE: 1"= 100'

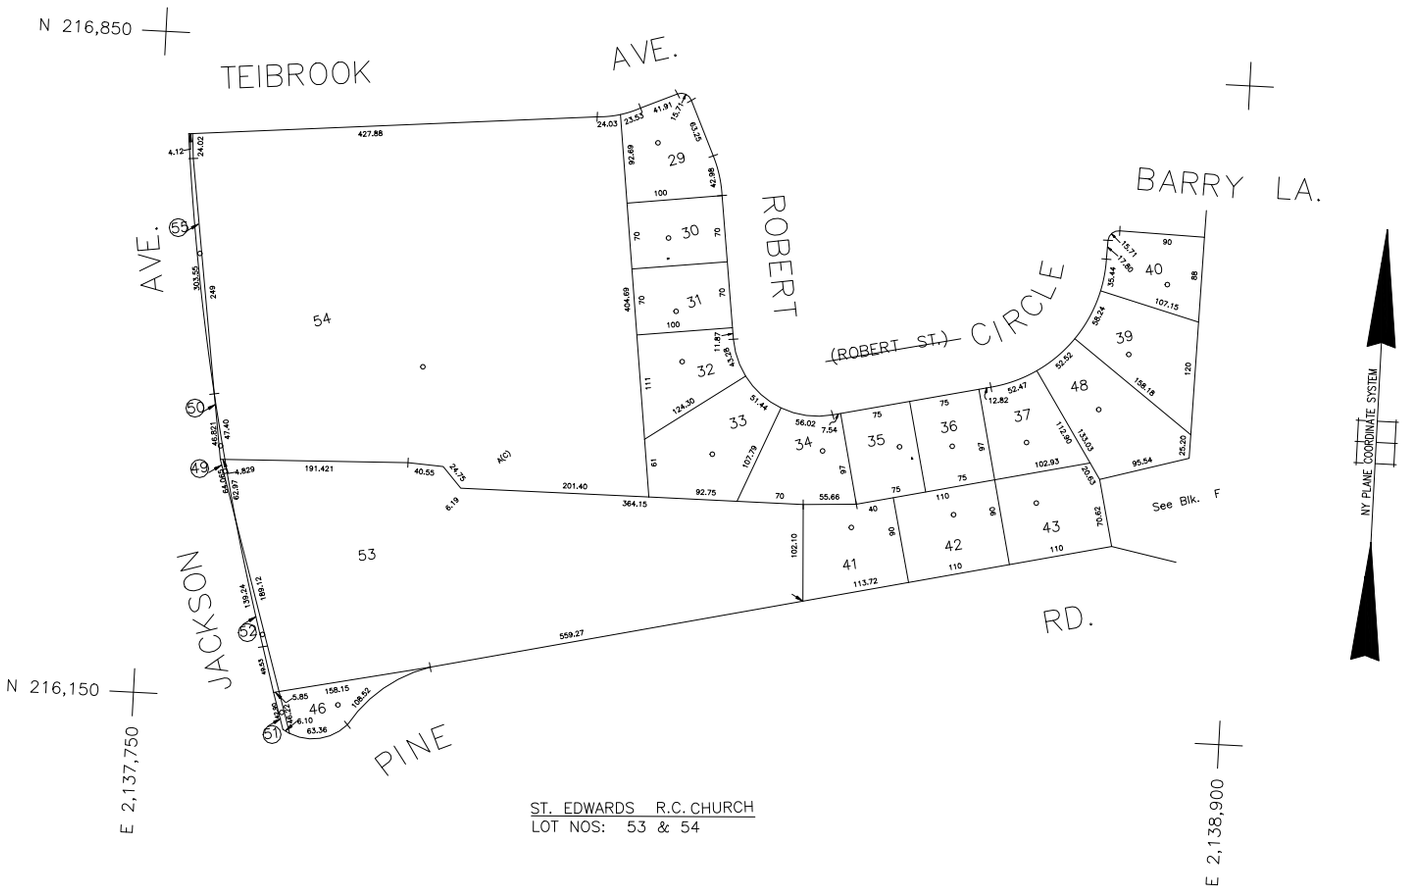

LEGEND

COUNTY LINE	
TOWN LINE	
VILLAGE LINE	
SCHOOL DISTRICT LINE	
PROPERTY LINE	
SPECIAL DISTRICT LINE	
BLOCK LIMIT	
LOCATOR POINT	
TAX MAP PARCEL NO.	246
CALCULATED ACREAGE	754(C)
DEED ACREAGE	176A
SCALED DIMENSION	327(S)
DEED DIMENSION	185.69

REFERENCE MAPS
MAP NO.

SPECIAL DISTRICTS

	DIST
POLICE	
County Police	3
WATER	
Jericho	10
LIGHTING	
Town of Oyster Bay	23
LIBRARY	
FIRE	
Syosset	38
FIRE PROTECTION	
SANITARY	
REFUSE & GARBAGE	
REFUSE DISPOSAL	
SEWAGE COLLECTION	
Sewage Collection District #3-H	18
Town of Oyster Bay	55
PUBLIC PARKING	
Town of Oyster Bay - Unincorporated Area	A
SEWER	
Nassau County Sewage Disposal District #3	39
PARK	
Syosset	69
IMPROVEMENT	
SIDEWALK	
DRAINAGE	
Unincorporated Area of District #1	D
FIRE HYDRANT RENTAL	
GARBAGE	
Garbage District #1	93
ESCALATOR	
WATER POLLUTION CONTROL	
Town, County, College, Police HQ	1
Town Highway	2

MUNICIPALITIES

TOWN OF:
HEMPSTEAD
NORTH HEMPSTEAD
OYSTER BAY
CITY OF:
GLEN COVE
LONG BEACH
VILLAGE OF:

SCHOOL DISTRICT
Syosset 12

Nassau County Department of Assessment

Land & Tax Map

Map Last Revised: September 17 2010

SEC. 15
BLK. 86

SHEET 1 OF 1

CODE	SPECIAL DISTRICT WITHIN												
586	1	10	16	2	23	3	38	39	55	69	93	A	D