COPYRIGHT 1998 NASSAU COUNTY

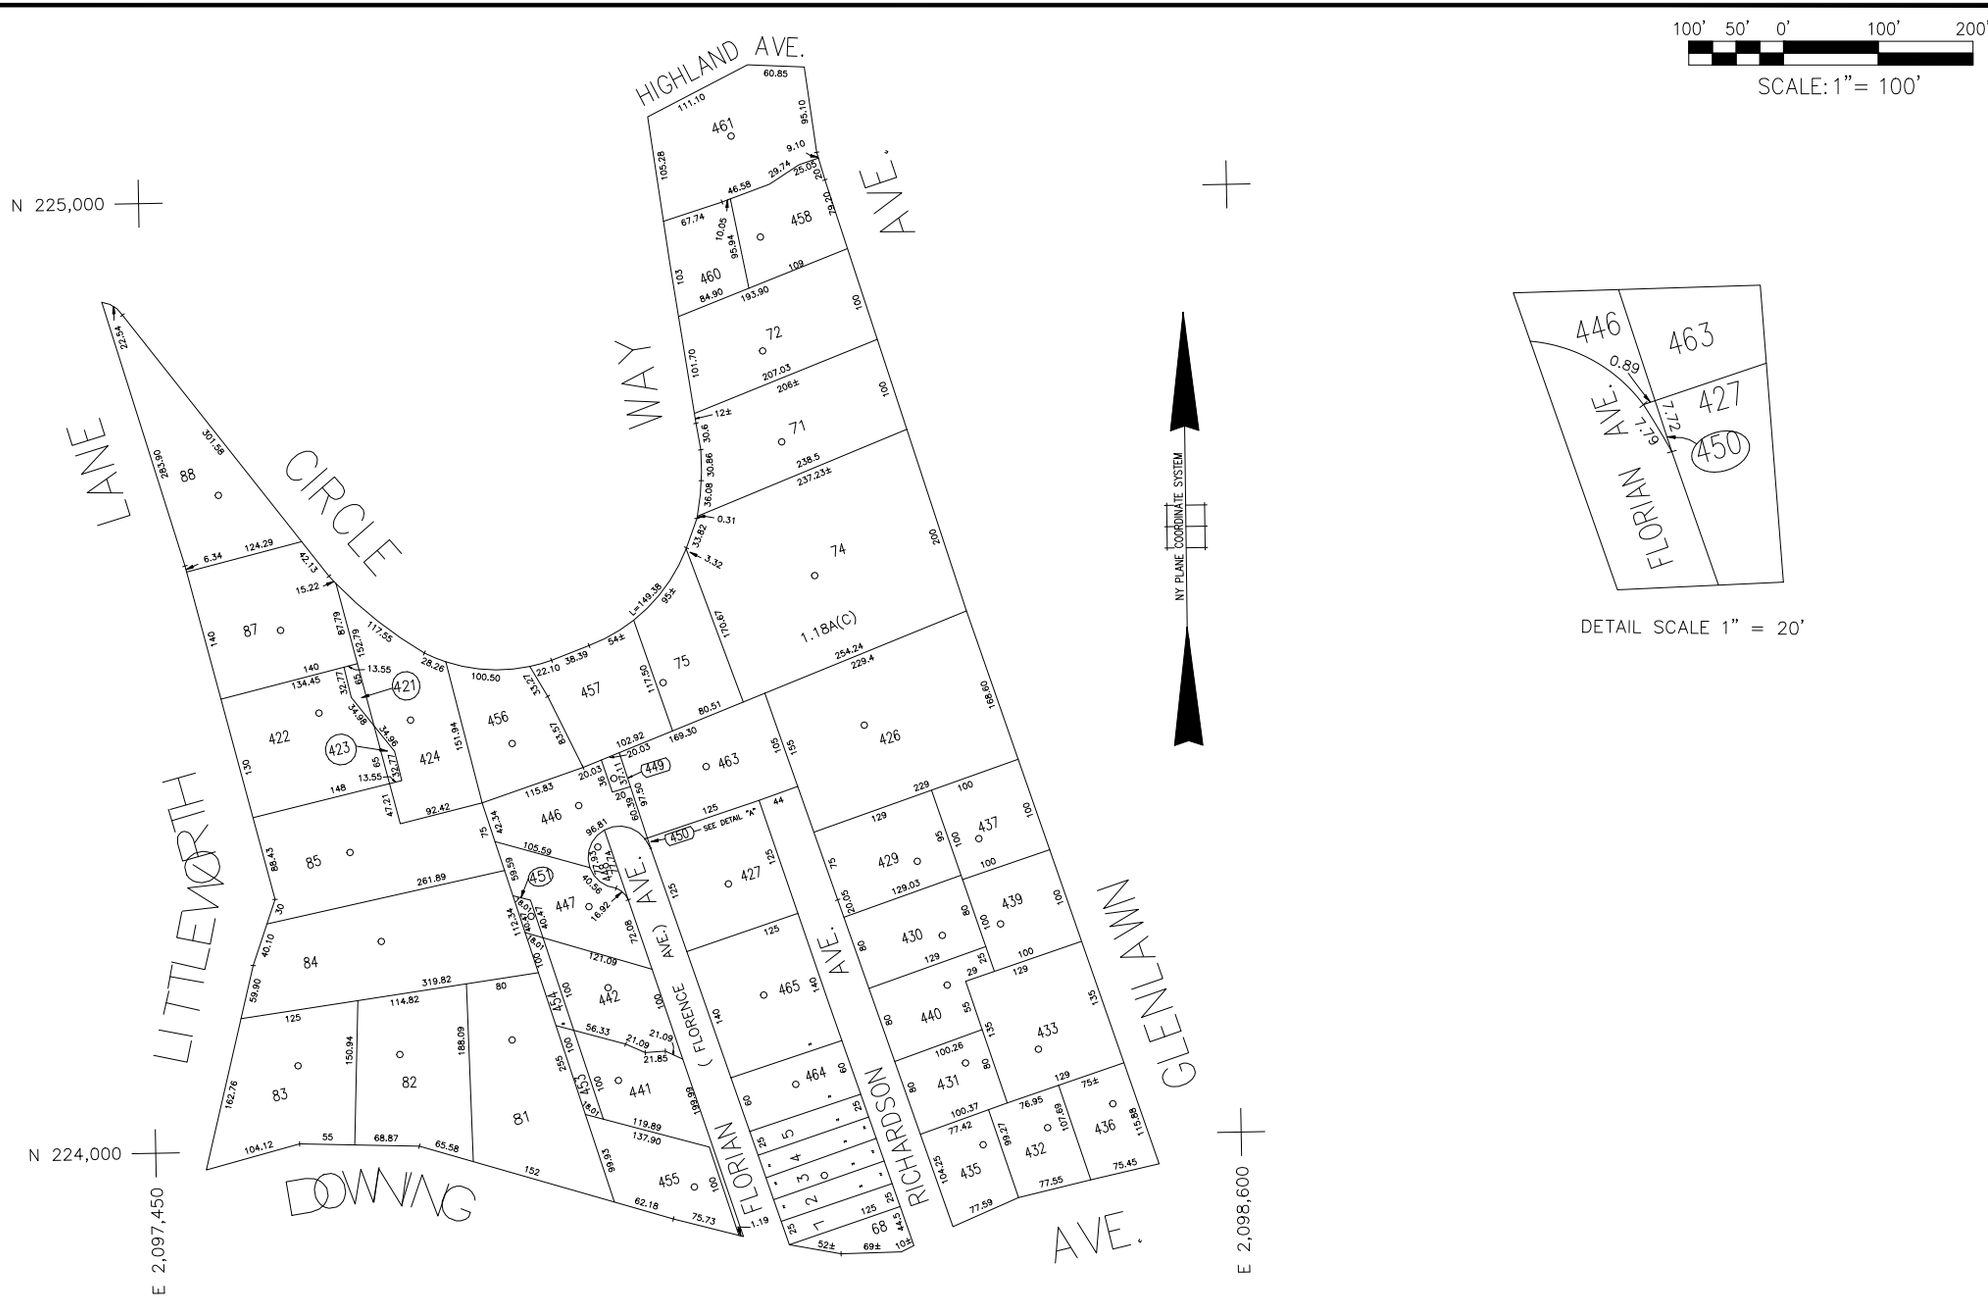

LEGEND

COUNTY LINE	
TOWN LINE	
VILLAGE LINE	
SCHOOL DISTRICT LINE	
PROPERTY LINE	
SPECIAL DISTRICT LINE	
BLOCK LIMIT	
LOCATOR POINT	•
TAX MAP PARCEL NO.	246
CALCULATED ACREAGE	754(C)
DEED ACREAGE	176A
SCALED DIMENSION	327(S)
DEED DIMENSION	185.69

REFERENCE MAPS
MAP NO.

SPECIAL DISTRICTS

	DIST		DIST		DIST		DIST
POLICE		FIRE PROTECTION		PUBLIC PARKING		DRAINAGE	
County Police	3						
WATER		SANITARY				FIRE HYDRANT RENTAL	
		REFUSE & GARBAGE		SEWER		GARBAGE	
LIGHTING		REFUSE DISPOSAL		PARK		ESCALATOR	
LIBRARY		SEWAGE COLLECTION				WATER POLLUTION CONTROL	
FIRE				IMPROVEMENT		Town, County, College, Police HQ	1
				SIDEWALK			

MUNICIPALITIES

TOWN OF:
HEMPSTEAD
NORTH HEMPSTEAD
OYSTER BAY
CITY OF:
GLEN COVE
LONG BEACH
VILLAGE OF:
Incorporated Village of Sea Cliff

SCHOOL DISTRICT
Sea Cliff 24

Nassau County Department of Assessment

Land & Tax Map

Map Last Revised: December 28 2011

SEC. 21
BLK. 222

SHEET 1 OF 1

CODE	SPECIAL DISTRICT WITHIN	CODE	SPECIAL DISTRICT WITHIN	CODE	SPECIAL DISTRICT WITHIN
805	1 3				