COPYRIGHT 1998 NASSAU COUNTY

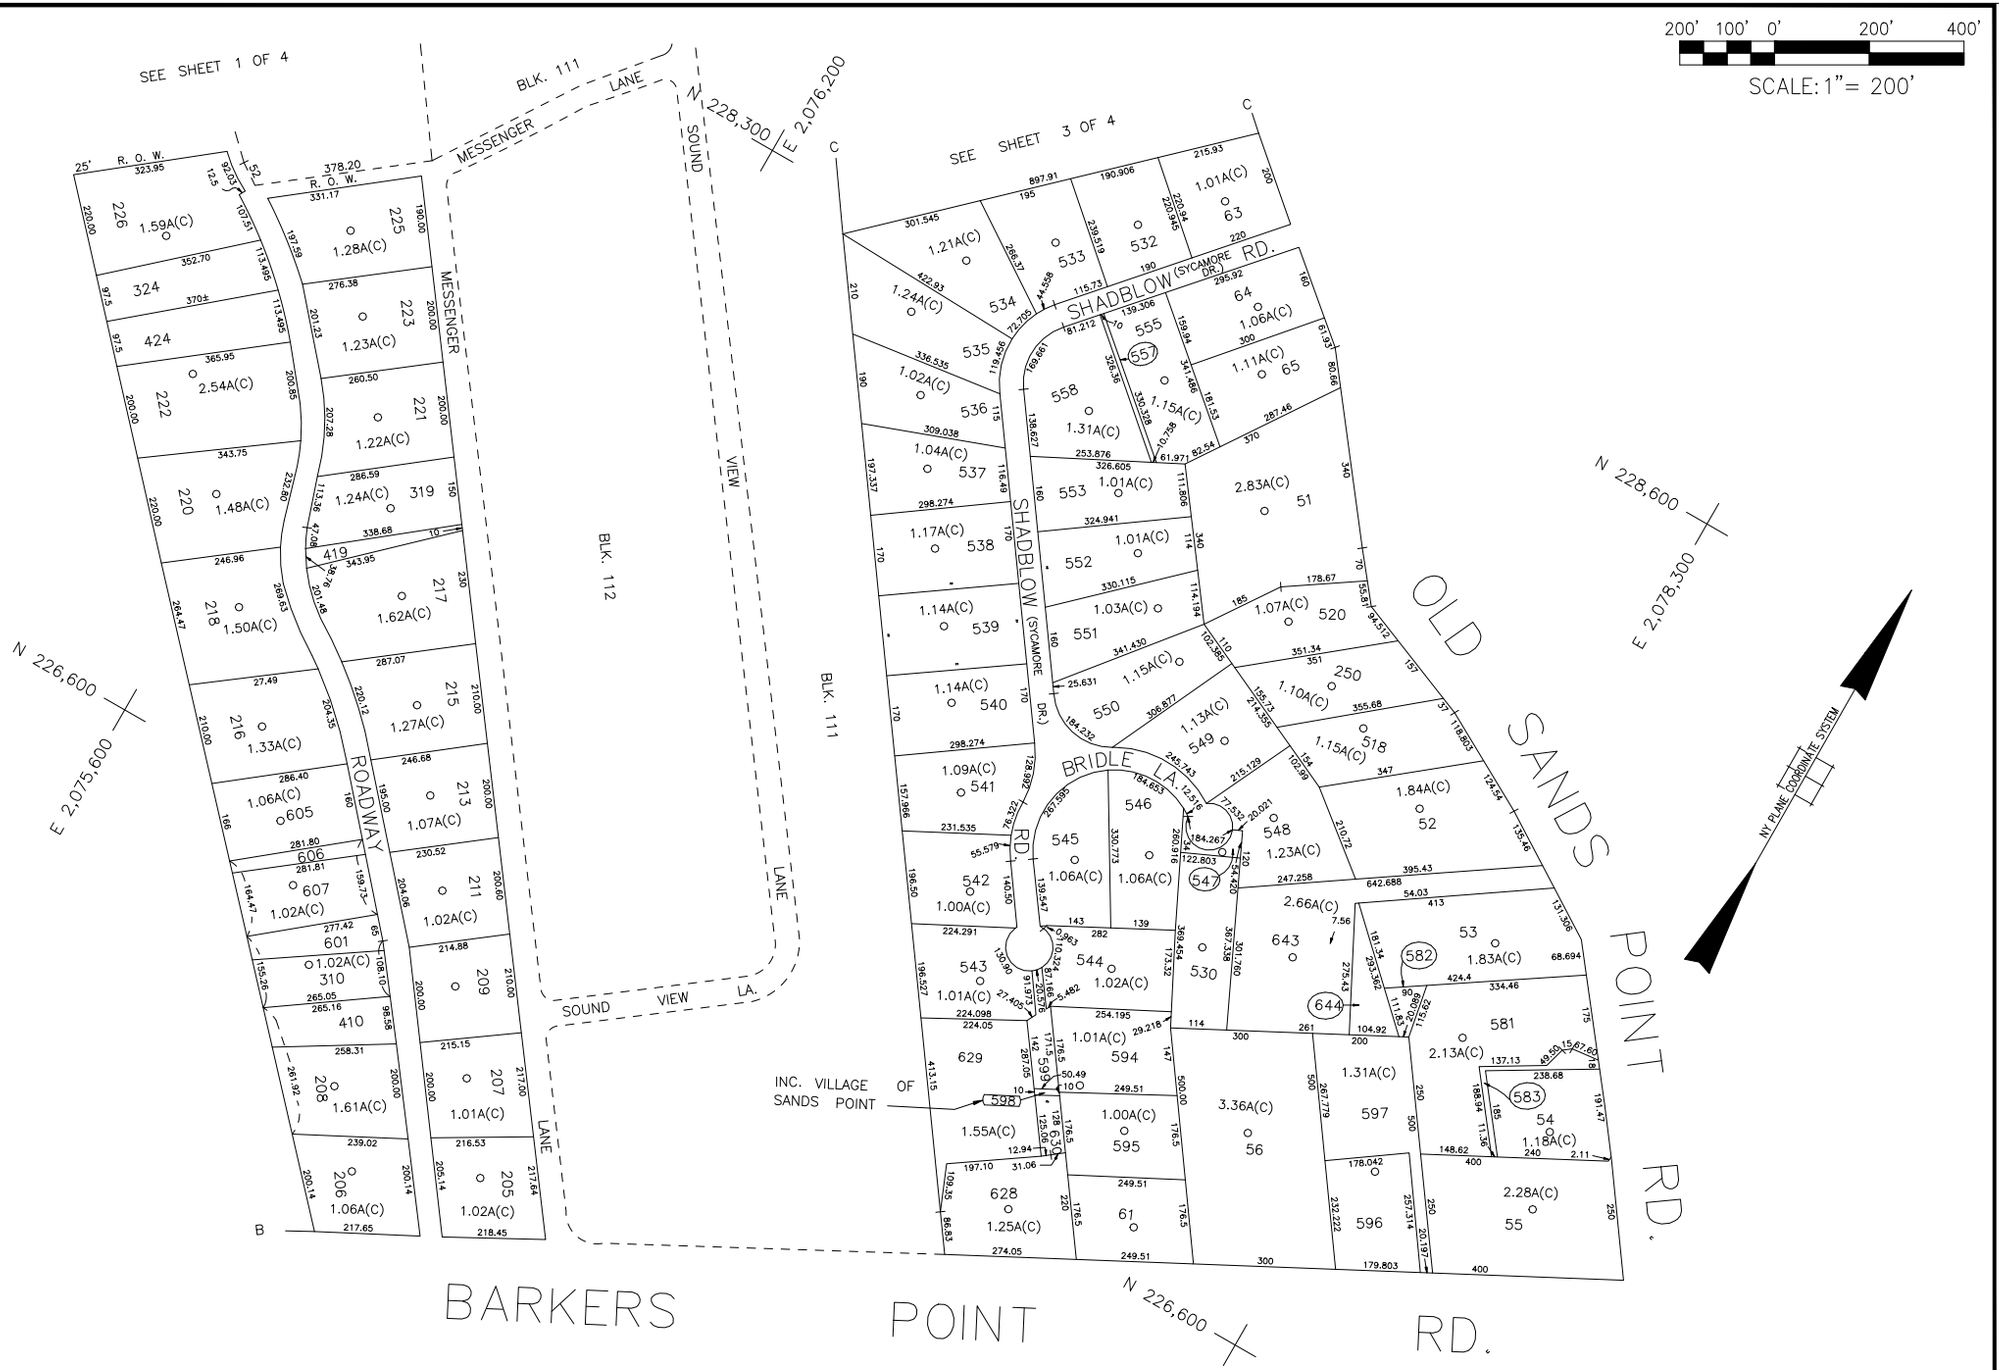

LEGEND

COUNTY LINE
TOWN LINE
VILLAGE LINE
SCHOOL DISTRICT LINE
PROPERTY LINE
SPECIAL DISTRICT LINE
BLOCK LIMIT
LOCATOR POINT
TAX MAP PARCEL NO. 246
CALCULATED ACREAGE 754(C)
DEED ACREAGE 176A
SCALED DIMENSION 327(S)
DEED DIMENSION 185.69

REFERENCE MAPS
MAP NO.

SPECIAL DISTRICTS

	DIST		DIST		DIST		DIST
POLICE		FIRE PROTECTION		PUBLIC PARKING		DRAINAGE	
				Port Washington	72		
WATER		SANITARY				FIRE HYDRANT RENTAL	
		REFUSE & GARBAGE		SEWER		GARBAGE	
LIGHTING		REFUSE DISPOSAL		PARK		ESCALATOR	
LIBRARY		SEWAGE COLLECTION				WATER POLLUTION CONTROL	
FIRE				IMPROVEMENT		Town, County, College, Police HQ	1
				SIDEWALK			

MUNICIPALITIES

TOWN OF:
HEMPSTEAD
NORTH HEMPSTEAD
OYSTER BAY
CITY OF:
GLEN COVE
LONG BEACH
VILLAGE OF:
Incorporated Village of Sands Point

SCHOOL DISTRICT
Port Washington 4

Nassau County Department of Assessment

James E. Davis, Acting Assessor

Land & Tax Map

Map Last Revised: June 12 2013

SEC. 4
BLK. C

SHEET 4 OF 4

| CODE | SPECIAL DISTRICT WITHIN | | | |