COPYRIGHT 1998 NASSAU COUNTY

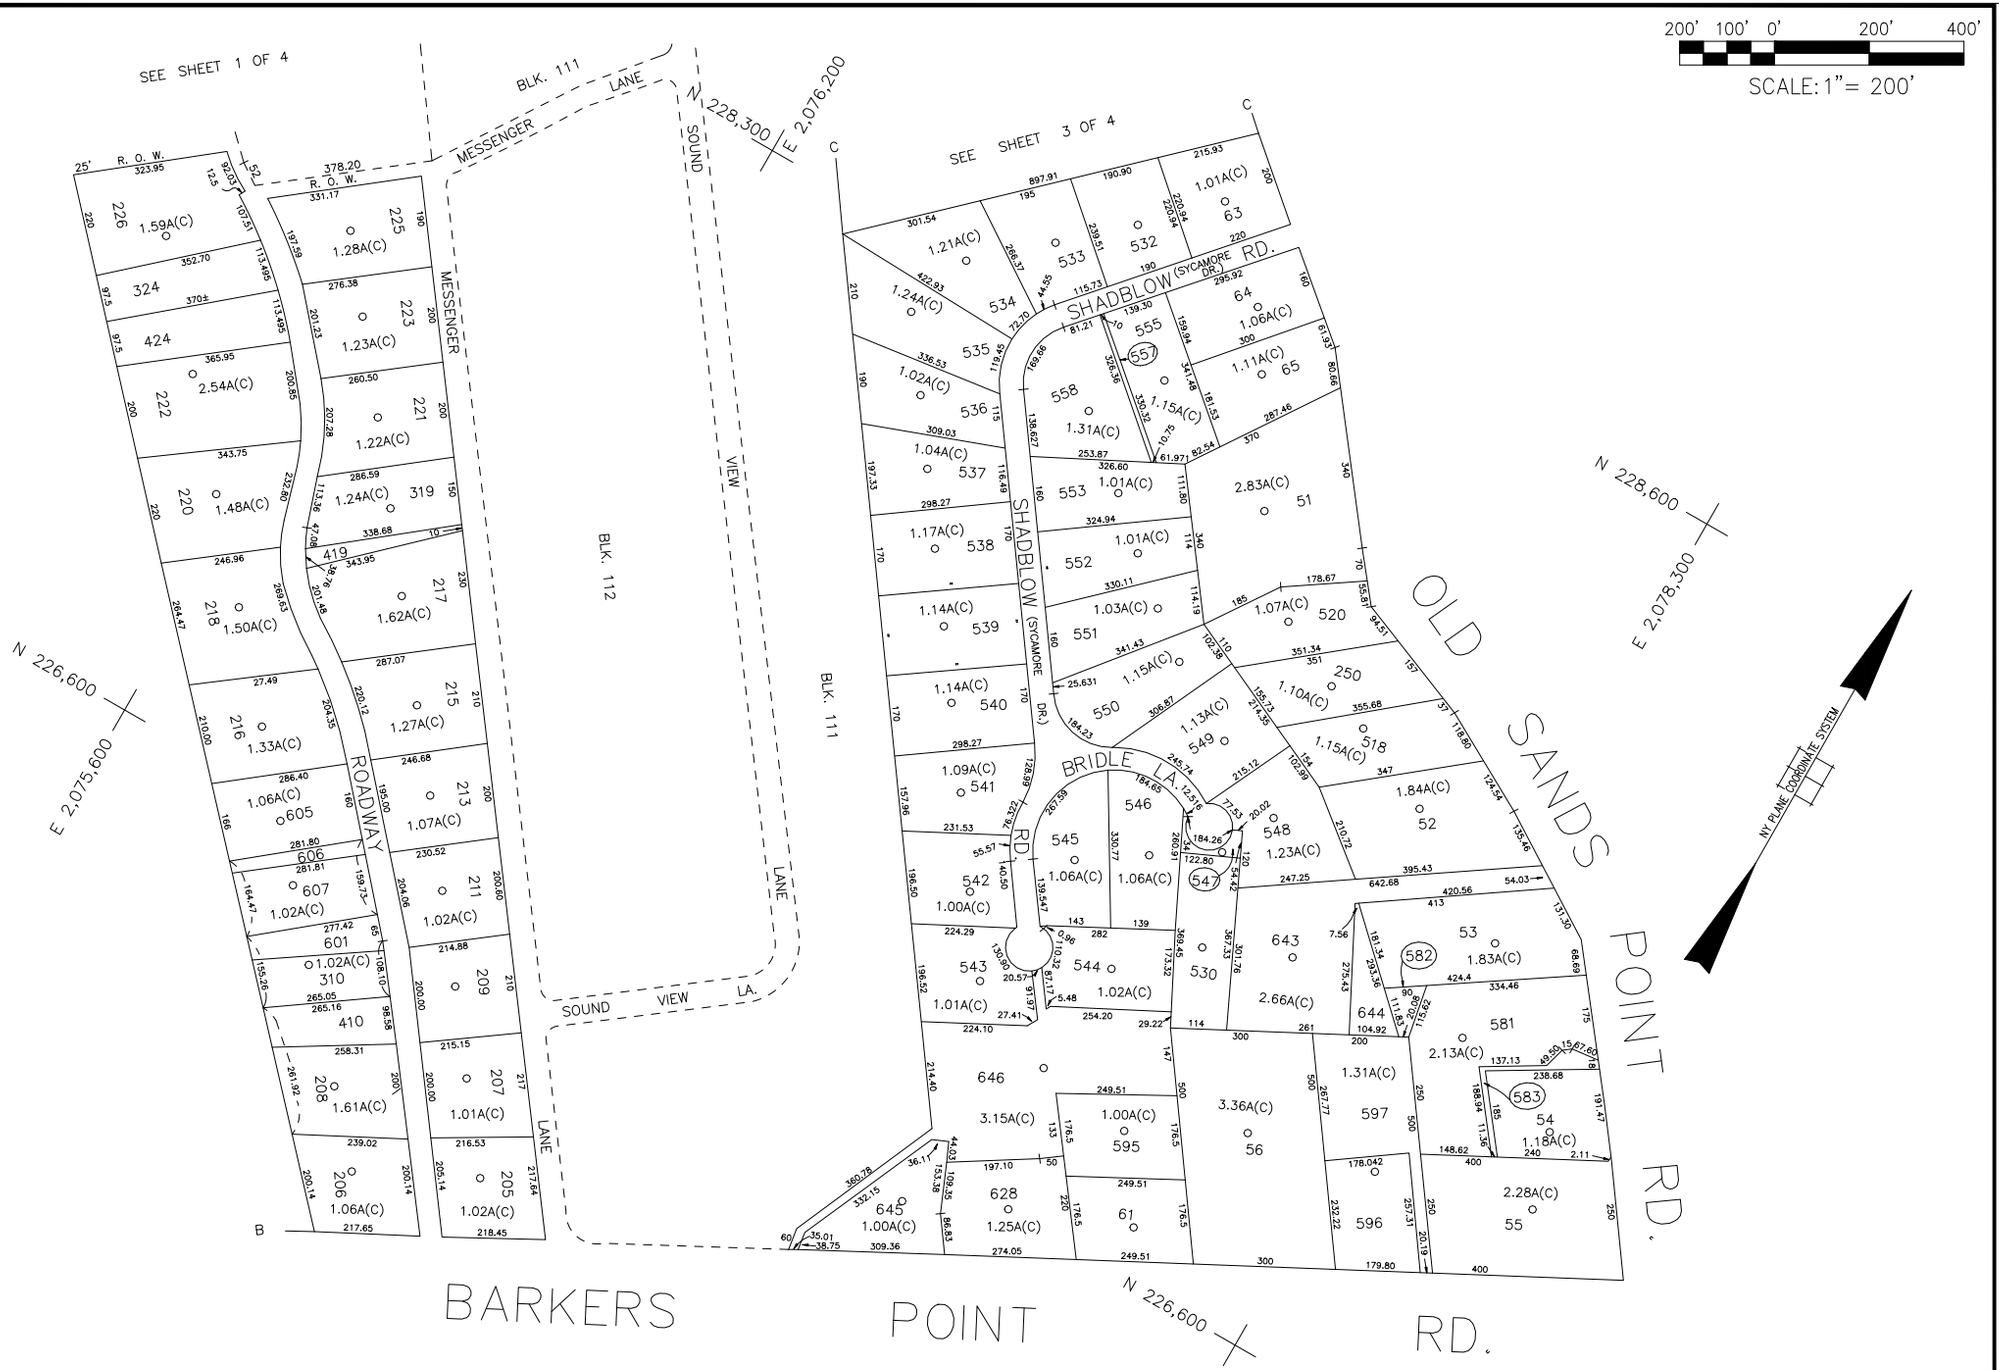

LEGEND	
COUNTY LINE	
TOWN LINE	
VILLAGE LINE	
SCHOOL DISTRICT LINE	
PROPERTY LINE	
SPECIAL DISTRICT LINE	
BLOCK LIMIT	
LOCATOR POINT	
TAX MAP PARCEL NO.	246
CALCULATED ACREAGE	754(C)
DEED ACREAGE	178A
SCALED DIMENSION	327(S)
DEED DIMENSION	185.69
REFERENCE MAPS	
MAP NO.	

	DIST		DIST	SPECIAL DISTRICTS	DIST		DIST
POLICE		FIRE PROTECTION		PUBLIC PARKING		DRAINAGE	
				Port Washington	72		
WATER		SANITARY				FIRE HYDRANT RENTAL	
		REFUSE & GARBAGE		SEWER		GARBAGE	
LIGHTING		REFUSE DISPOSAL		PARK		ESCALATOR	
LIBRARY		SEWAGE COLLECTION				WATER POLLUTION CONTROL	
FIRE				IMPROVEMENT		Town, County, College, Police HQ	1
				SIDEWALK			

MUNICIPALITIES

TOWN OF:
HEMPSTEAD
NORTH HEMPSTEAD
OYSTER BAY
CITY OF:
GLEN COVE
LONG BEACH
VILLAGE OF:
Incorporated Village of Sands Point

SCHOOL DISTRICT
Port Washington 4

Nassau County Department of Assessment

James E. Davis, Acting Assessor

Land & Tax Map

Map Last Revised: December 16 2014

SEC. 4
BLK. C

SHEET 4 OF 4

CODE	SPECIAL	DISTRICT	WITHIN
751	1	72	

CODE	SPECIAL	DISTRICT	WITHIN

CODE	SPECIAL	DISTRICT	WITHIN