COPYRIGHT 1998 NASSAU COUNTY

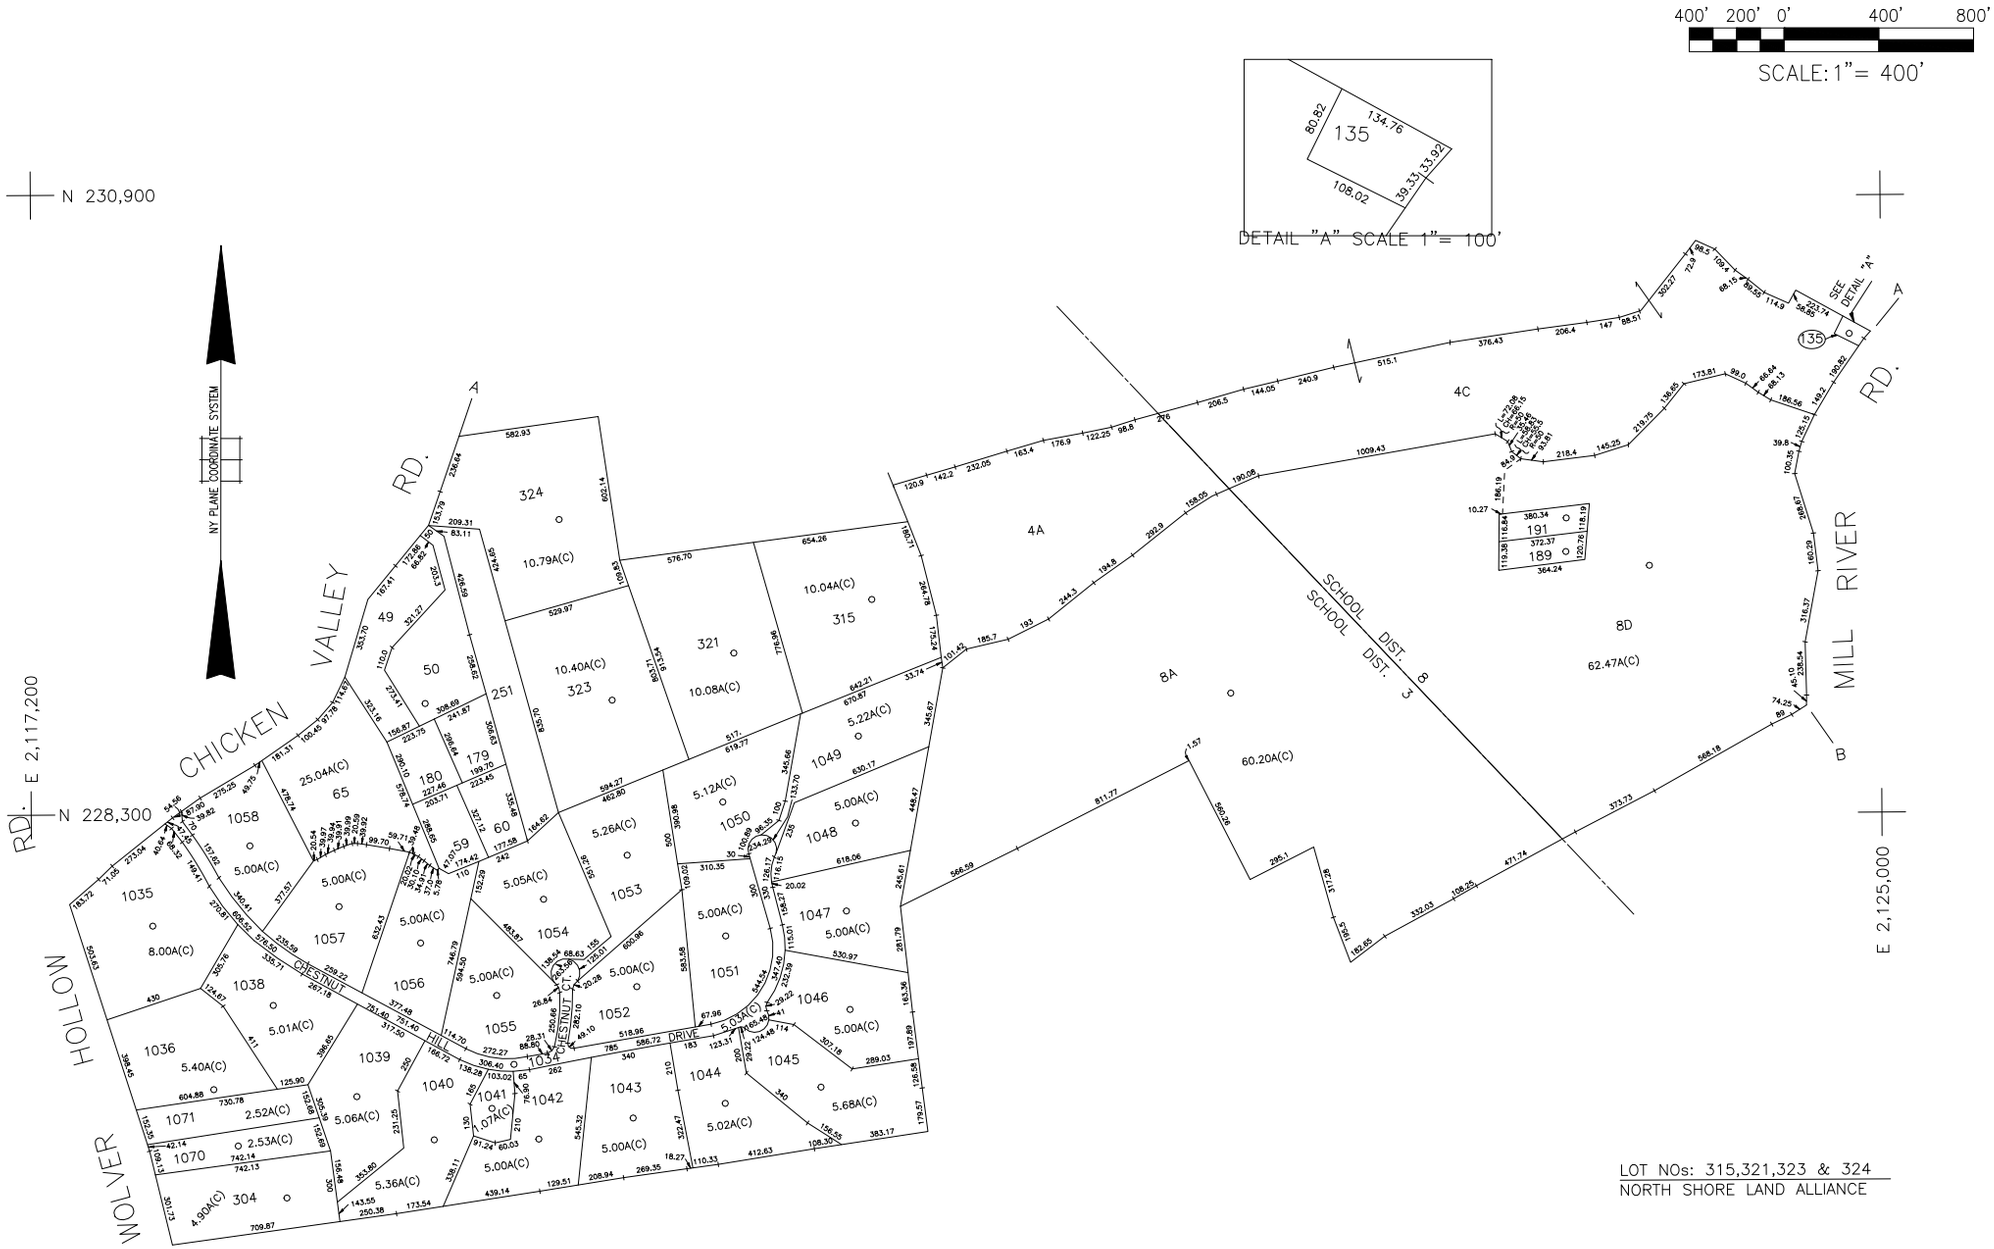

LEGEND

COUNTY LINE	
TOWN LINE	
VILLAGE LINE	
SCHOOL DISTRICT LINE	
PROPERTY LINE	
SPECIAL DISTRICT LINE	
BLOCK LIMIT	
LOCATOR POINT	
TAX MAP PARCEL NO.	246
CALCULATED ACREAGE	754(C)
DEED ACREAGE	176A
SCALED DIMENSION	327(S)
DEED DIMENSION	185.69

REFERENCE MAPS
MAP NO. 9143

SPECIAL DISTRICTS

	DIST		DIST		DIST		DIST
POLICE		FIRE PROTECTION		PUBLIC PARKING		DRAINAGE	
WATER		SANITARY		SEWER		FIRE HYDRANT RENTAL	
Jericho	10	REFUSE & GARBAGE		PARK		GARBAGE	
LIGHTING		REFUSE DISPOSAL		IMPROVEMENT		ESCALATOR	
LIBRARY		SEWAGE COLLECTION		SIDEWALK		WATER POLLUTION CONTROL	
FIRE						Town, County, College, Police HQ	1

MUNICIPALITIES

TOWN OF:	
HEMPSTEAD	
NORTH HEMPSTEAD	
OYSTER BAY	X
CITY OF:	
GLEN COVE	
LONG BEACH	
VILLAGE OF:	
Incorporated Village of Matinecock	
Incorporated Village of Upper Brookville	
SCHOOL DISTRICT	
Oyster Bay/Oyster Bay - East Norwich CSD # 8	
Brookville/Locust Valley CSD # 3	3
Locust Valley/Locust Valley CSD # 3	4
East Norwich/Oyster Bay - East Norwich CSD # 6	

Nassau County Department of Assessment

David F. Moog, IAO Assessor

Land & Tax Map

Map Last Revised: April 23 2019

SEC. 24
BLK. E

SHEET 2 OF 3

CODE			SPECIAL	DISTRICT	WITHIN
511	1	10			

CODE	SPECIAL	DISTRICT	WITHIN

CODE	SPECIAL	DISTRICT	WITHIN