COPYRIGHT 1998 NASSAU COUNTY

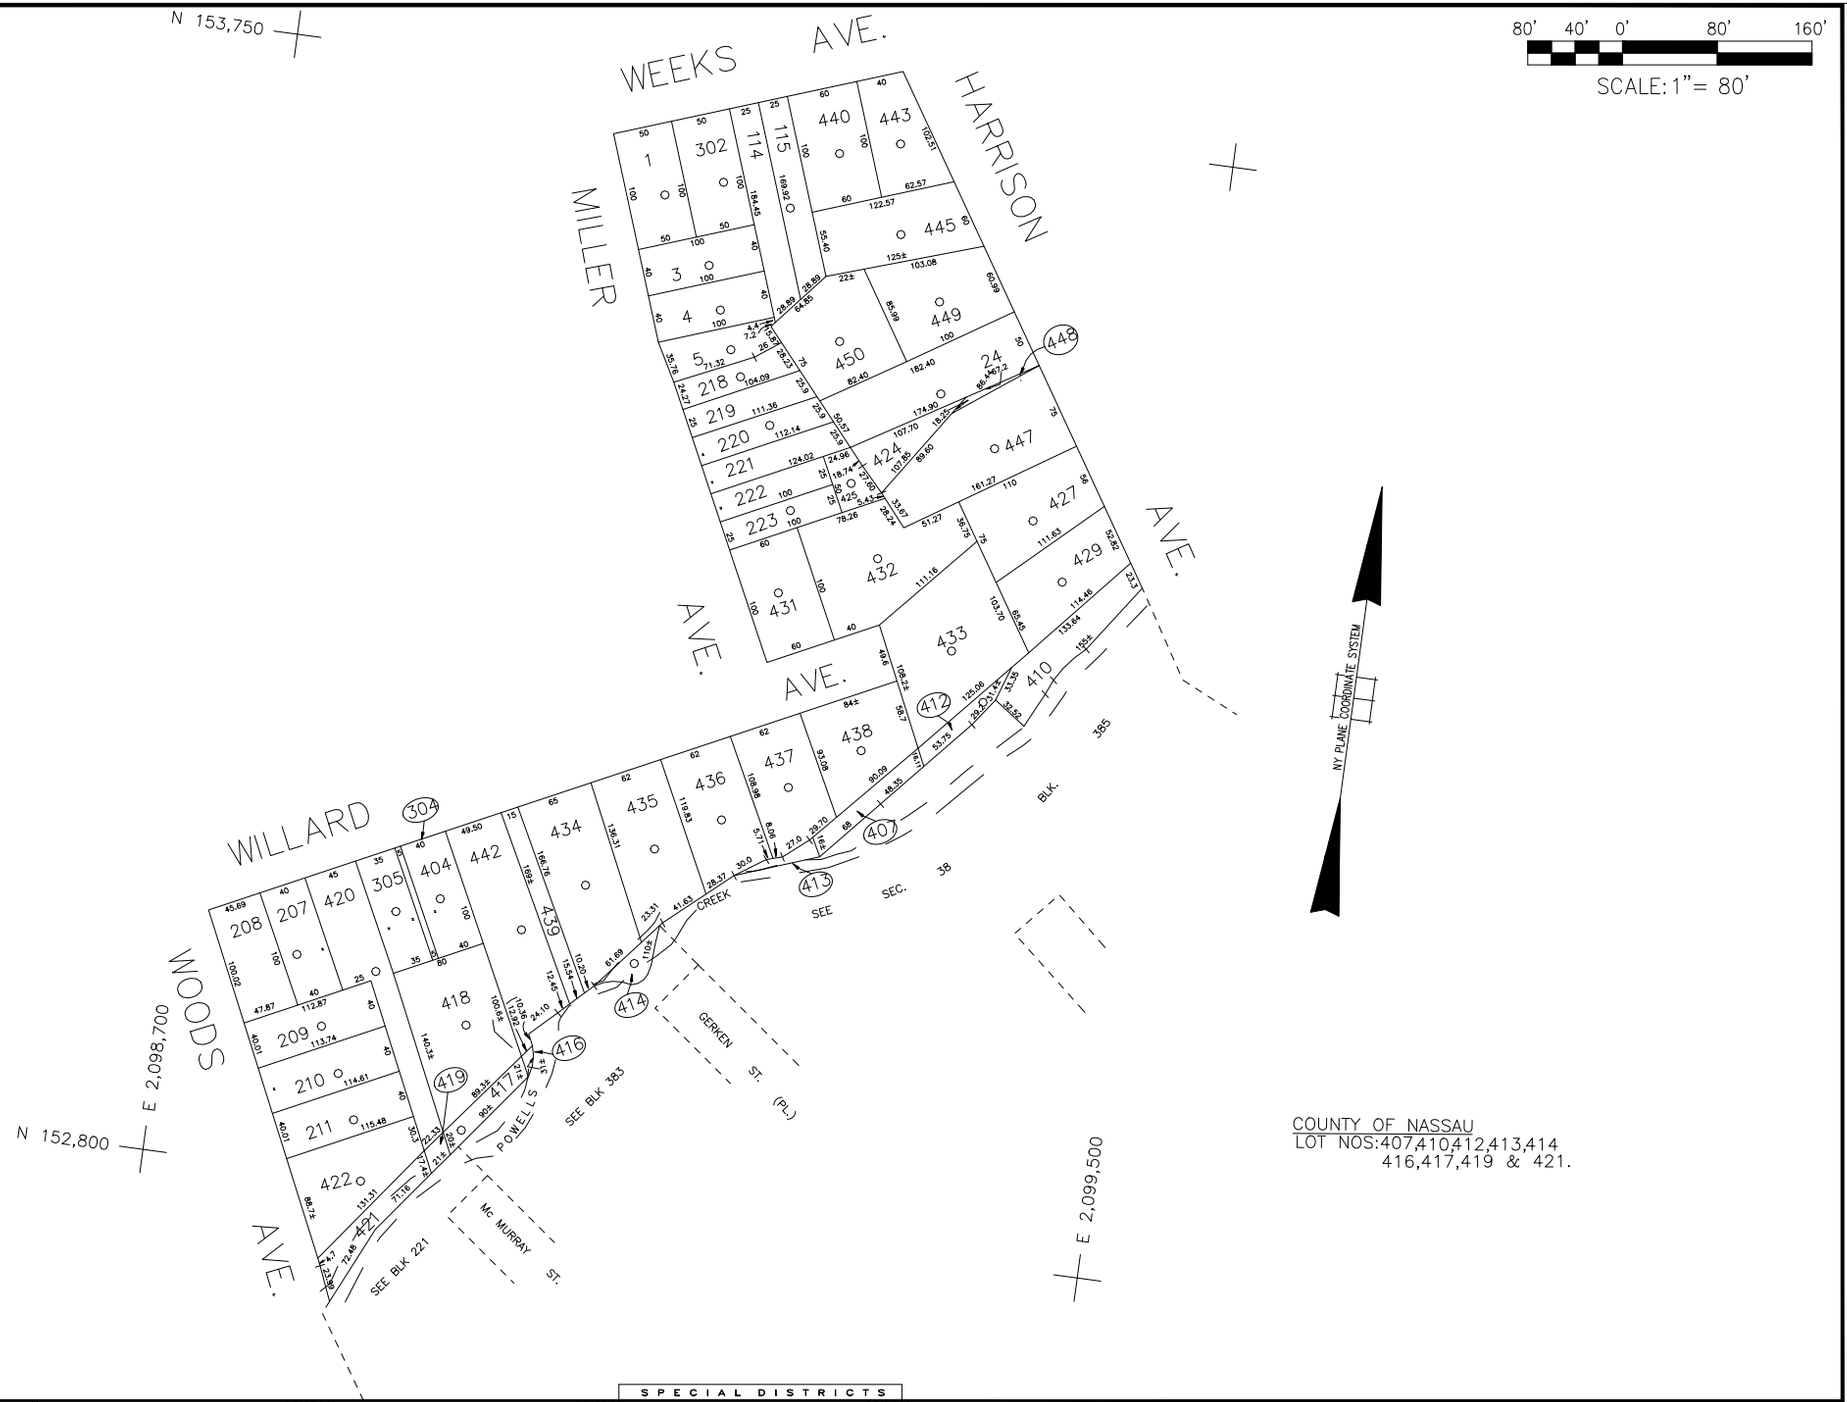

LEGEND

COUNTY LINE	
TOWN LINE	
VILLAGE LINE	
SCHOOL DISTRICT LINE	
PROPERTY LINE	
SPECIAL DISTRICT LINE	
BLOCK LIMIT	
LOCATOR POINT	
TAX MAP PARCEL NO.	246
CALCULATED ACREAGE	754(C)
DEED ACREAGE	176A
SCALED DIMENSION	327(S)
DEED DIMENSION	185.69

REFERENCE MAPS
MAP NO.

SPECIAL DISTRICTS

	DIST
POLICE	
County Police	3
WATER	
LIGHTING	
Town of Hempstead	47
LIBRARY	
FIRE	
Oceanside	73
FIRE PROTECTION	
SANITARY	
Sanitary District 7	94
REFUSE & GARBAGE	
REFUSE DISPOSAL	
Town of Hempstead	X
SEWAGE COLLECTION	
Sewage Collection District #2-IPO	K
PUBLIC PARKING	
Oceanside	Y
SEWER	
Nassau County Sewage Disposal District #2	202
PARK	
Town of Hempstead	V
IMPROVEMENT	
SIDEWALK	
DRAINAGE	
FIRE HYDRANT RENTAL	
GARBAGE	
ESCALATOR	
WATER POLLUTION CONTROL	
Town, County, College, Police HQ	1
Town Building Dept, Zoning & Appeal, Unincorporated Area	2

MUNICIPALITIES

TOWN OF:
HEMPSTEAD
NORTH HEMPSTEAD
OYSTER BAY
CITY OF:
GLEN COVE
LONG BEACH
VILLAGE OF:

SCHOOL DISTRICT
Oceanside 11

Nassau County Department of Assessment

David F. Moog, IAO Assessor

Land & Tax Map

Map Last Revised: June 25 2019

SEC. 38
BLK. 518

SHEET 1 OF 1

CODE	SPECIAL DISTRICT WITHIN																
129	1	2	202	3	47	73	94	K	V	X	Y						

CODE	SPECIAL DISTRICT WITHIN

CODE	SPECIAL DISTRICT WITHIN