COPYRIGHT 1998 NASSAU COUNTY

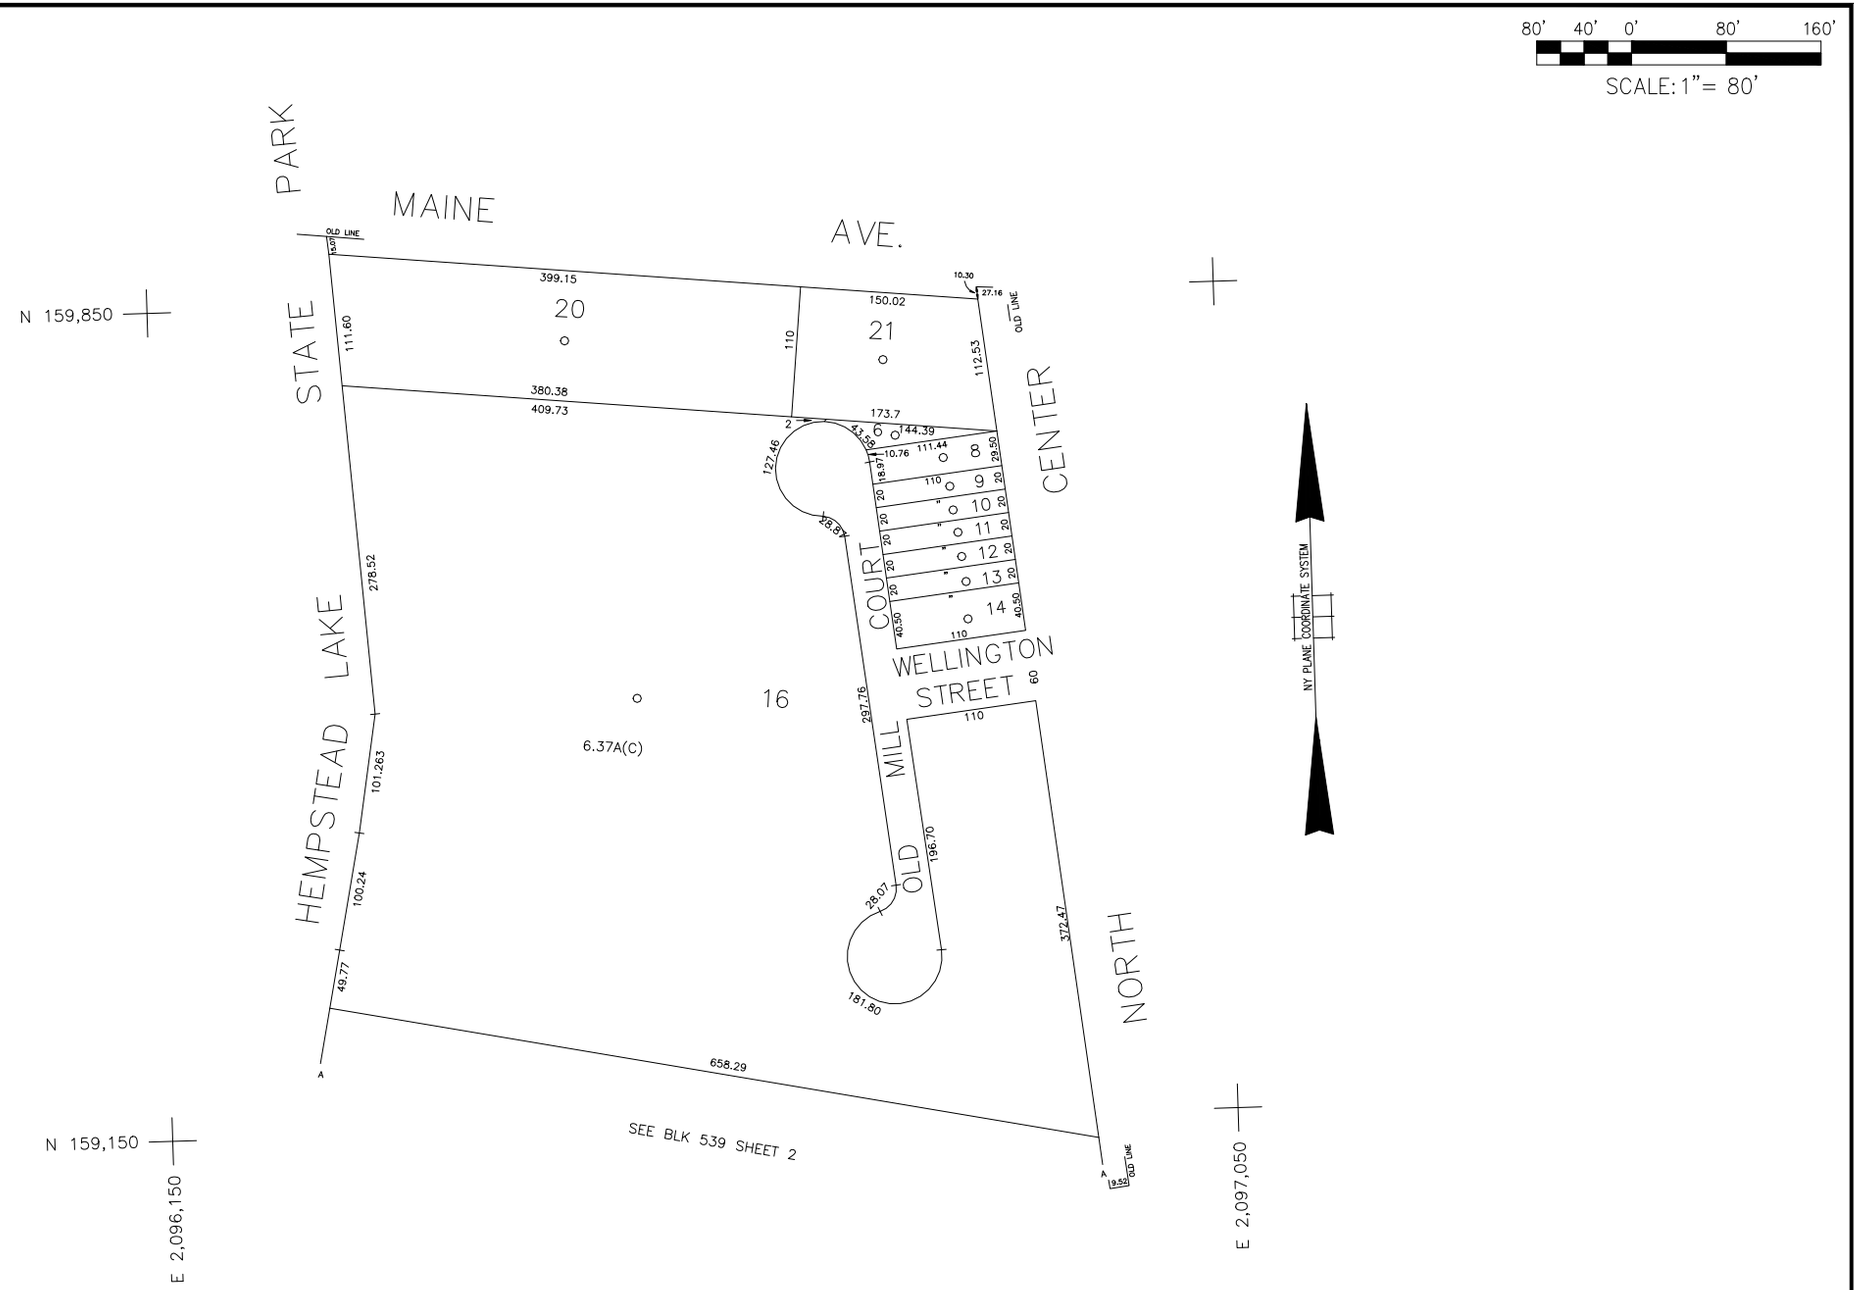

LEGEND	
COUNTY LINE	
TOWN LINE	
VILLAGE LINE	
SCHOOL DISTRICT LINE	
PROPERTY LINE	
SPECIAL DISTRICT LINE	
BLOCK LIMIT	
LOCATOR POINT	
TAX MAP PARCEL NO.	246
CALCULATED ACREAGE	754(C)
DEED ACREAGE	176A
SCALED DIMENSION	327(S)
DEED DIMENSION	185.69
REFERENCE MAPS	
MAP NO.	

	DIST		DIST	SPECIAL DISTRICTS		DIST		DIST
POLICE		FIRE PROTECTION		PUBLIC PARKING			DRAINAGE	
WATER		SANITARY		SEWER			FIRE HYDRANT RENTAL	
LIGHTING		REFUSE & GARBAGE		Nassau County Sewage Disposal District #2	202		GARBAGE	
LIBRARY		REFUSE DISPOSAL		PARK			ESCALATOR	
FIRE		SEWAGE COLLECTION		IMPROVEMENT			WATER POLLUTION CONTROL	
				SIDEWALK			Town, County, College, Police HQ	1

MUNICIPALITIES	
TOWN OF:	
HEMPSTEAD	X
NORTH HEMPSTEAD	
OYSTER BAY	
CITY OF:	
GLEN COVE	
LONG BEACH	
VILLAGE OF:	
Incorporated Village of Rockville Centre	
SCHOOL DISTRICT	
Rockville Centre	21

Nassau County Department of Assessment

David F. Moog, IAO Assessor

Land & Tax Map

Map Last Revised: July 2 2019

SEC. 38

BLK. 539

SHEET 1 OF 2

CODE			SPECIAL	DISTRICT	WITHIN
401	1	202			

CODE	SPECIAL	DISTRICT	WITHIN

CODE	SPECIAL	DISTRICT	WITHIN