COPYRIGHT 1998 NASSAU COUNTY

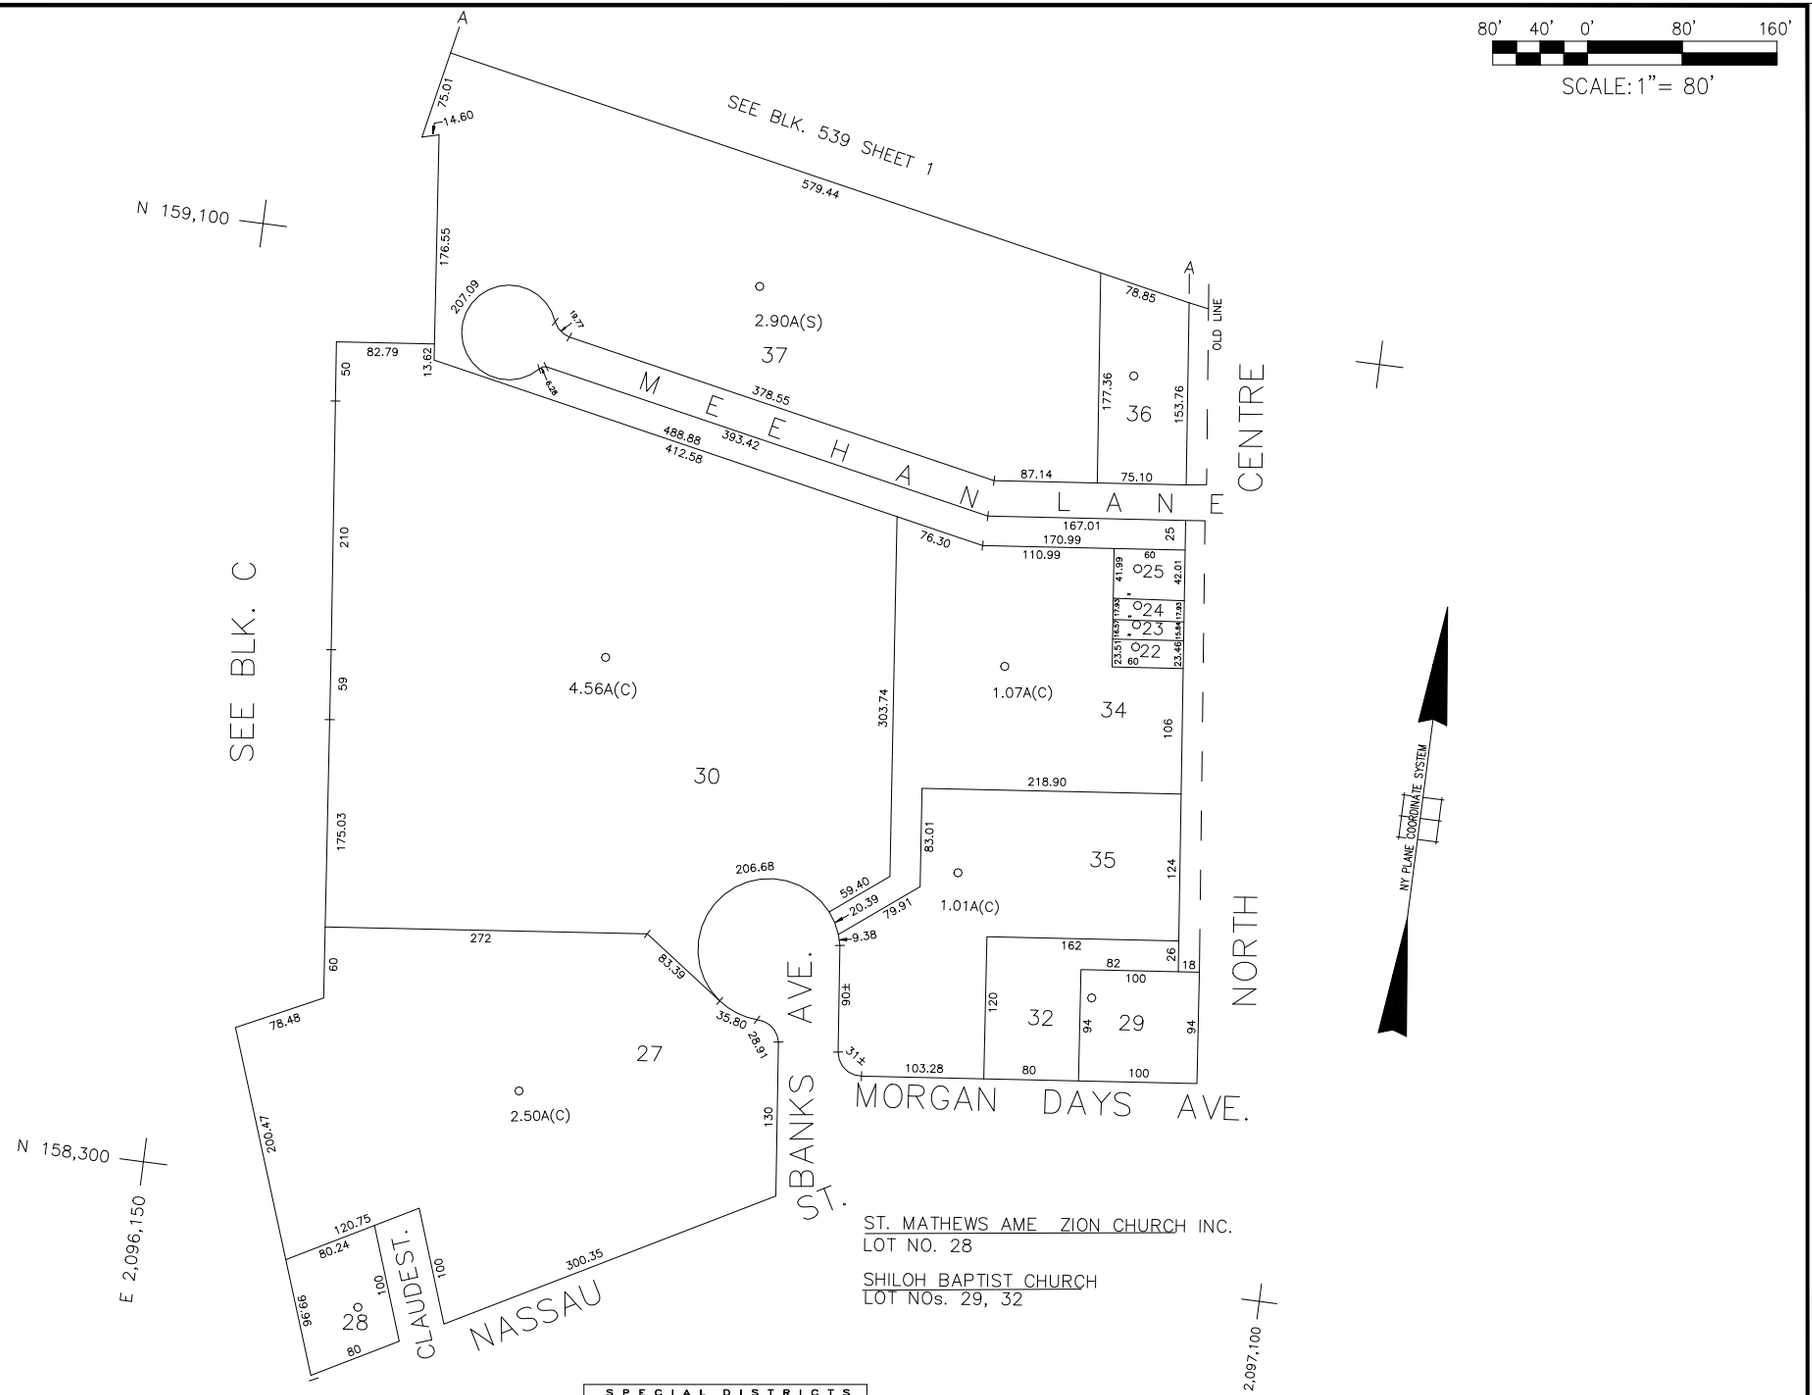

LEGEND	
COUNTY LINE	
TOWN LINE	
VILLAGE LINE	
SCHOOL DISTRICT LINE	
PROPERTY LINE	
SPECIAL DISTRICT LINE	
BLOCK LIMIT	
LOCATOR POINT	
TAX MAP PARCEL NO.	246
CALCULATED ACREAGE	754(C)
DEED ACREAGE	176A
SCALED DIMENSION	327(S)
DEED DIMENSION	185.69
REFERENCE MAPS	
MAP NO.	

	DIST		DIST	SPECIAL DISTRICTS	DIST		DIST
POLICE		FIRE PROTECTION		PUBLIC PARKING		DRAINAGE	
WATER		SANITARY				FIRE HYDRANT RENTAL	
				SEWER			
		REFUSE & GARBAGE		Nassau County Sewage Disposal District #2	202	GARBAGE	
LIGHTING							
		REFUSE DISPOSAL		PARK		ESCALATOR	
LIBRARY							
		SEWAGE COLLECTION				WATER POLLUTION CONTROL	
FIRE				IMPROVEMENT			
						Town, County, College, Police HQ	1
				SIDEWALK			

MUNICIPALITIES	
TOWN OF:	
HEMPSTEAD	
NORTH HEMPSTEAD	
OYSTER BAY	
CITY OF:	
GLEN COVE	
LONG BEACH	
VILLAGE OF:	
Incorporated Village of Rockville Centre	
SCHOOL DISTRICT	
Rockville Centre	21

Nassau County Department of Assessment

David F. Moog, IAO Assessor

Land & Tax Map

Map Last Revised: July 2 2019

SEC. 38

BLK. 539

SHEET 2 OF 2

CODE			SPECIAL DISTRICT WITHIN	CODE	SPECIAL DISTRICT WITHIN	CODE	SPECIAL DISTRICT WITHIN
401	1	202					