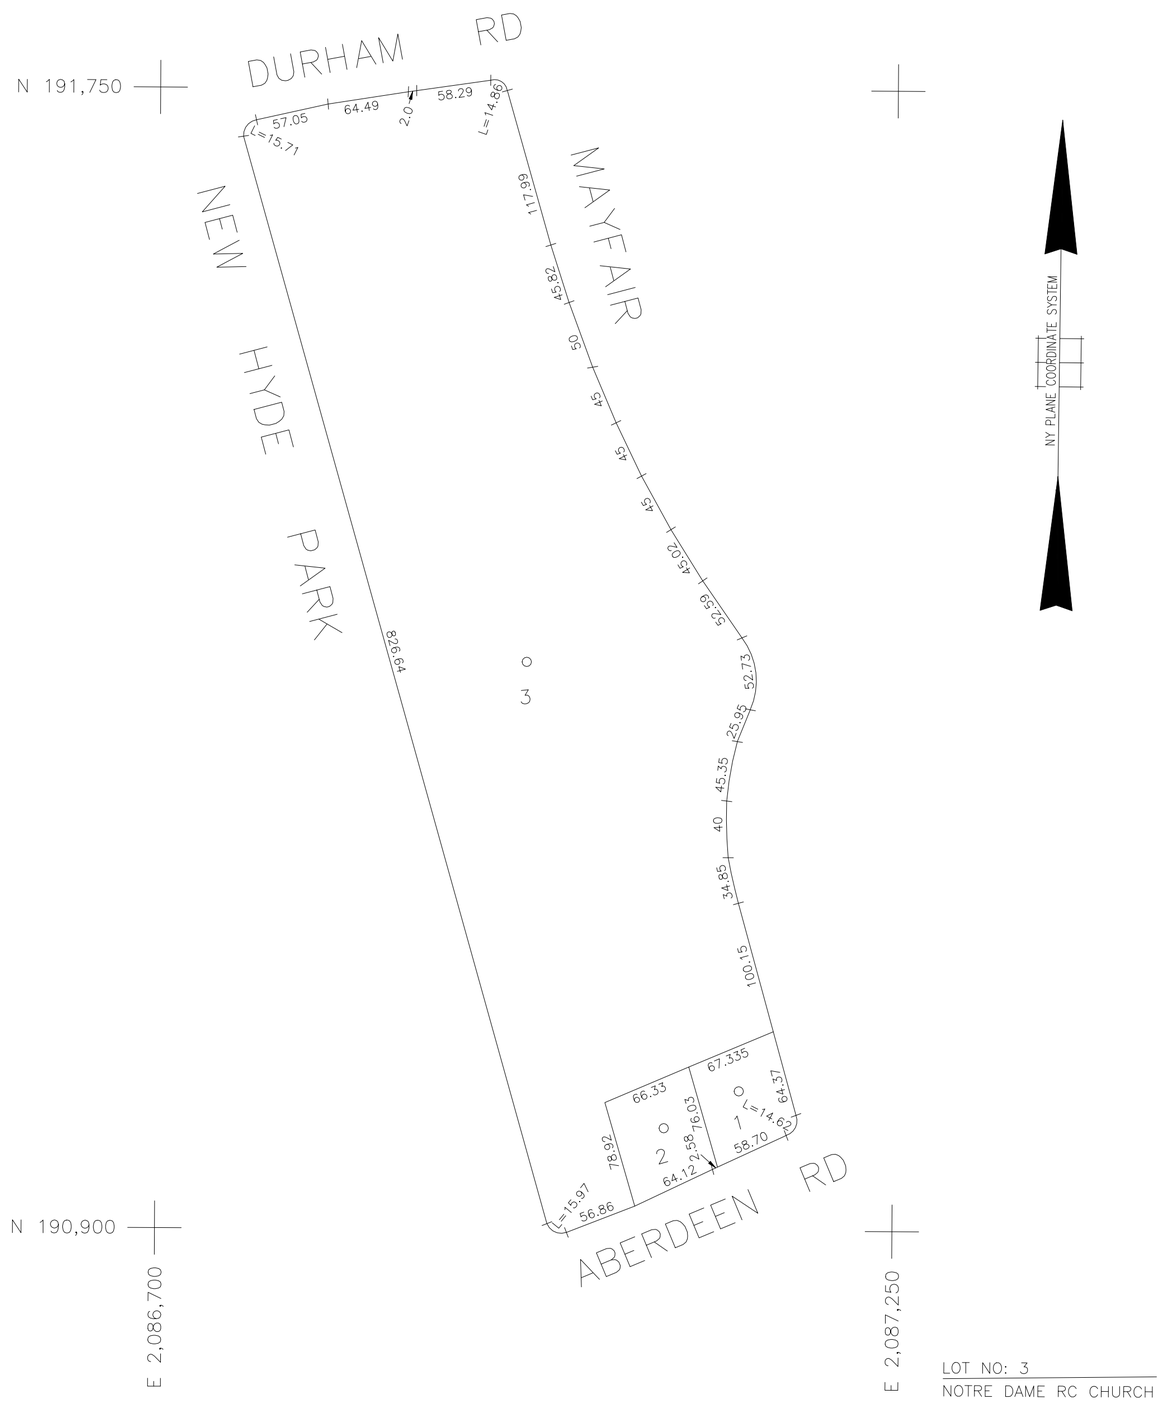

LOT NO: 3
NOTRE DAME RC CHURCH

FORMERLY BLOCK C-1

COPYRIGHT 1998 NASSAU COUNTY

LEGEND

COUNTY LINE	
TOWN LINE	
VILLAGE LINE	
SCHOOL DISTRICT LINE	
PROPERTY LINE	
SPECIAL DISTRICT LINE	
BLOCK LIMIT	
LOCATOR POINT	
TAX MAP PARCEL NO.	246
CALCULATED ACREAGE	75A(C)
DEED ACREAGE	176A
SCALED DIMENSION	327(S)
DEED DIMENSION	185.69

REFERENCE MAPS
MAP NO. –

SPECIAL DISTRICTS

	DIST
POLICE	
County Police	3
WATER	
Garden City Park	7
LIGHTING	
Town of North Hempstead	30
LIBRARY	
FIRE	
Garden City Park	43
FIRE PROTECTION	
SANITARY	
REFUSE & GARBAGE	
Albertson–Searington–Herricks	67
REFUSE DISPOSAL	
SEWAGE COLLECTION	
Sewage Collection District #2–NHP	H
PUBLIC PARKING	
SEWER	
Nassau County Sewage Disposal District # 2	202
PARK	
New Hyde Park	56
IMPROVEMENT	
SIDEWALK Town of North Hempstead	S
DRAINAGE	
FIRE HYDRANT RENTAL	
GARBAGE	
ESCALATOR	
WATER POLLUTION CONTROL	
Town, County, College, Police HQ	1
Town Highway	2

MUNICIPALITIES

TOWN OF:
HEMPSTEAD
NORTH HEMPSTEAD
OYSTER BAY
CITY OF:
GLEN COVE
LONG BEACH
VILLAGE OF:

SCHOOL DISTRICT
New Hyde Park – Garden City Park

Nassau County
Department of Assessment

Land & Tax Map

Map Last Revised June 22 2022

SEC. 8
BLK. 295

SHEET 1 OF 1

CODE	SPECIAL DISTRICT WITHIN										
737	1	2	202	3	30	43	56	67	7	H	S

CODE	SPECIAL DISTRICT WITHIN

CODE	SPECIAL DISTRICT WITHIN