COPYRIGHT 1998 NASSAU COUNTY

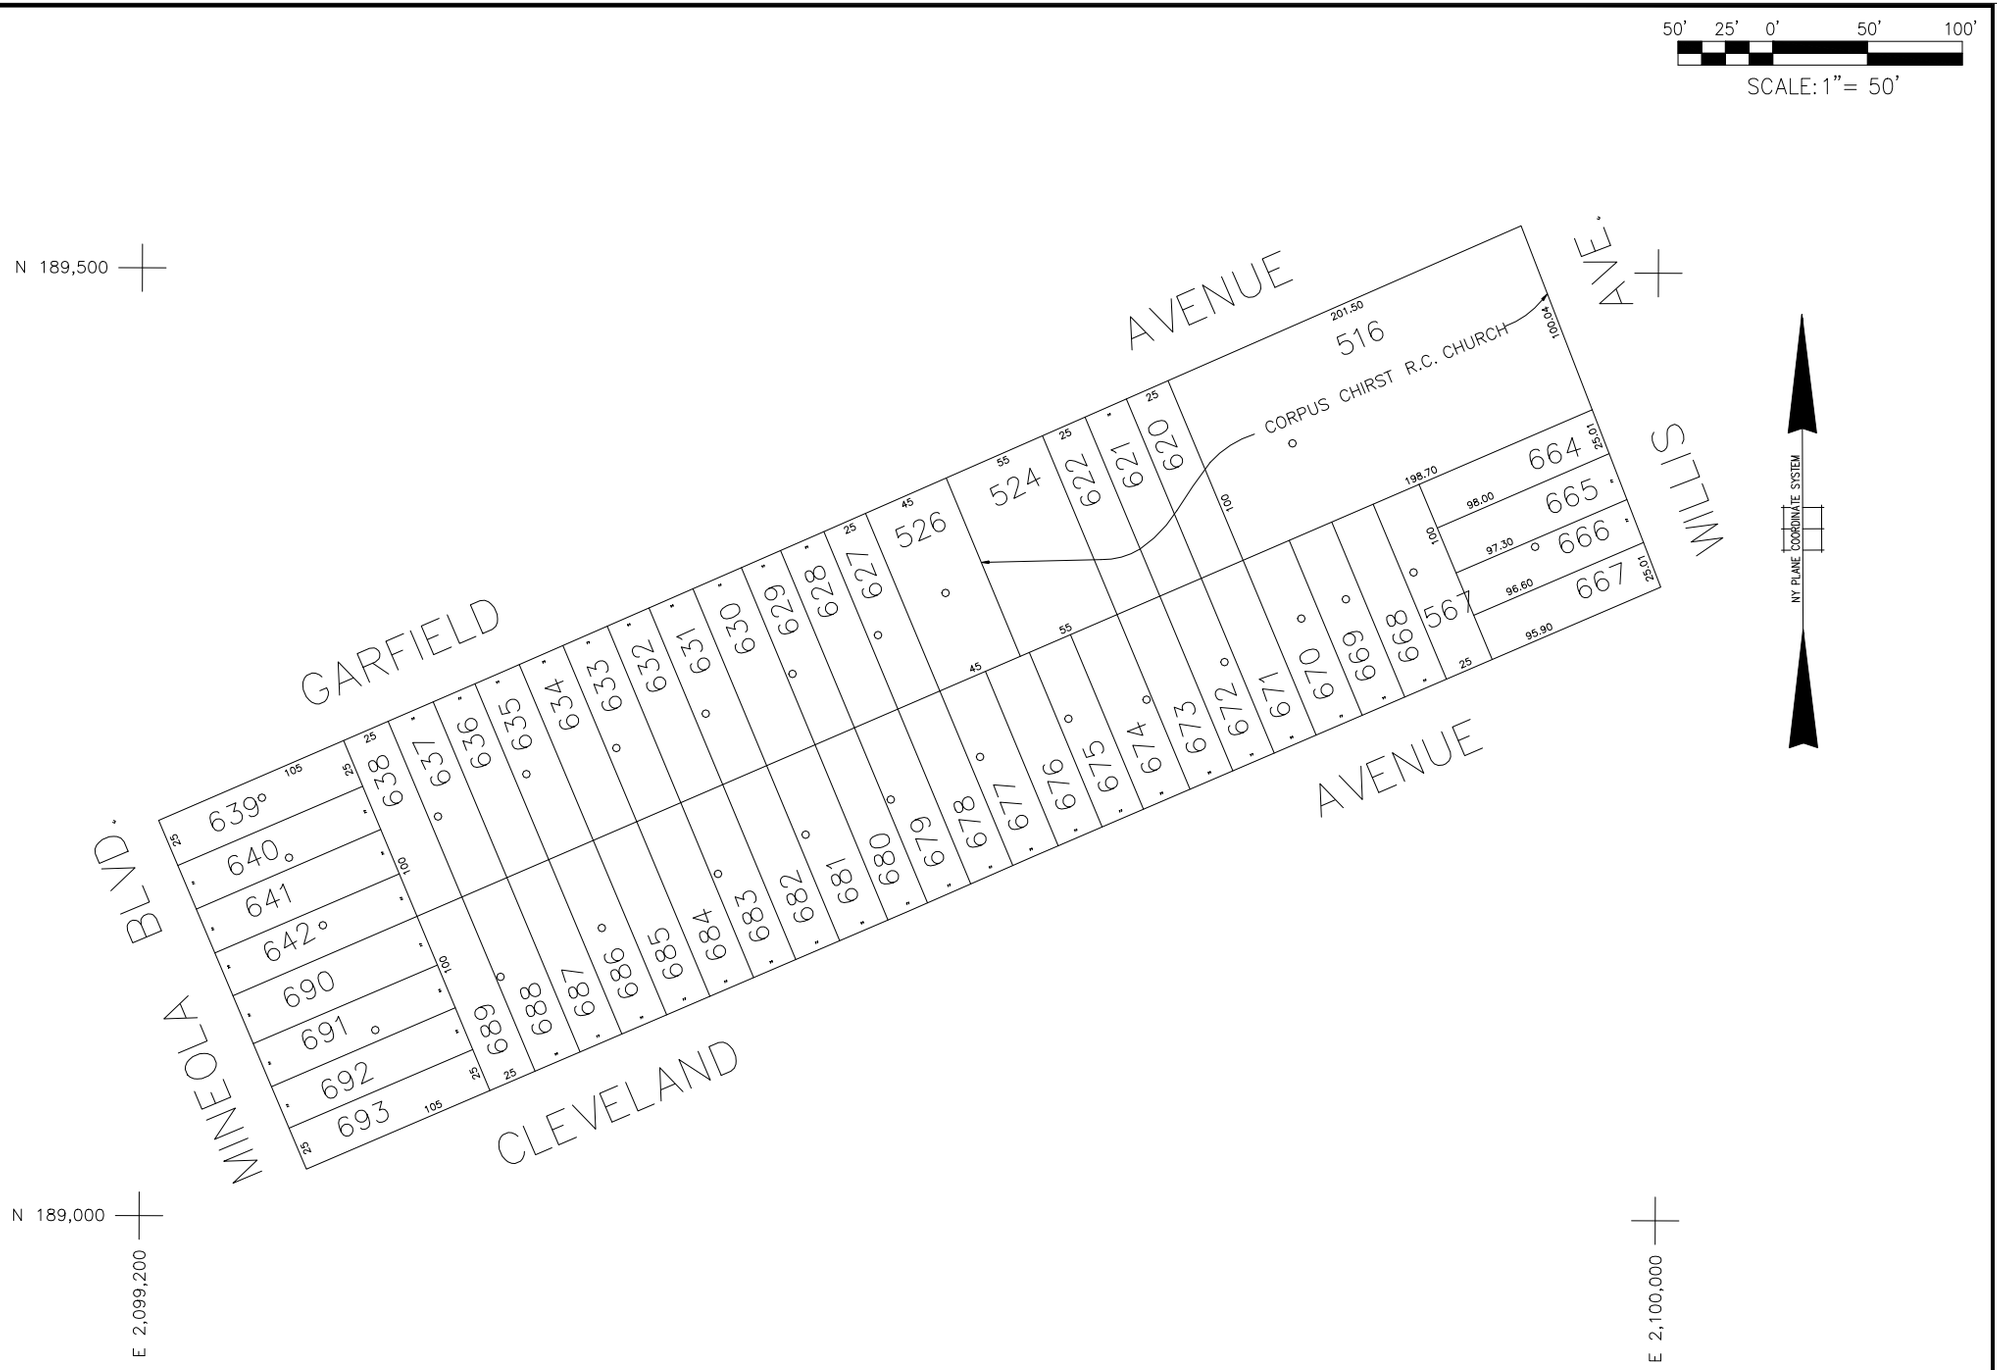

LEGEND

COUNTY LINE	
TOWN LINE	
VILLAGE LINE	
SCHOOL DISTRICT LINE	
PROPERTY LINE	
SPECIAL DISTRICT LINE	
BLOCK LIMIT	
LOCATOR POINT	
TAX MAP PARCEL NO.	246
CALCULATED ACREAGE	75A(C)
DEED ACREAGE	176A
SCALED DIMENSION	327(S)
DEED DIMENSION	185.69

REFERENCE MAPS
MAP NO.

SPECIAL DISTRICTS

	DIST		DIST		DIST		DIST
POLICE		FIRE PROTECTION		PUBLIC PARKING		DRAINAGE	
County Police	3						
WATER		SANITARY				FIRE HYDRANT RENTAL	
				SEWER			
		REFUSE & GARBAGE		Nassau County Sewage Disposal District # 2	202	GARBAGE	
LIGHTING							
		REFUSE DISPOSAL		PARK		ESCALATOR	
LIBRARY							
		SEWAGE COLLECTION				WATER POLLUTION CONTROL	
FIRE				IMPROVEMENT			
						Town, County, College, Police HQ	1
				SIDEWALK			

MUNICIPALITIES

TOWN OF:	
HEMPSTEAD	
NORTH HEMPSTEAD	X
OYSTER BAY	
CITY OF:	
GLEN COVE	
LONG BEACH	
VILLAGE OF:	
SCHOOL DISTRICT	
Mineola	10

Nassau County Department of Assessment

Charles O'Shea, Chairman

Land & Tax Map

Map Last Revised: March 13 2003

SEC. 9

BLK. 411

SHEET 1 OF 1

CODE	SPECIAL	DISTRICT	WITHIN
702	1	202	3

CODE	SPECIAL	DISTRICT	WITHIN

CODE	SPECIAL	DISTRICT	WITHIN