COPYRIGHT 1998 NASSAU COUNTY

200' 100' 0' 200' 400'

SCALE: 1"= 200'

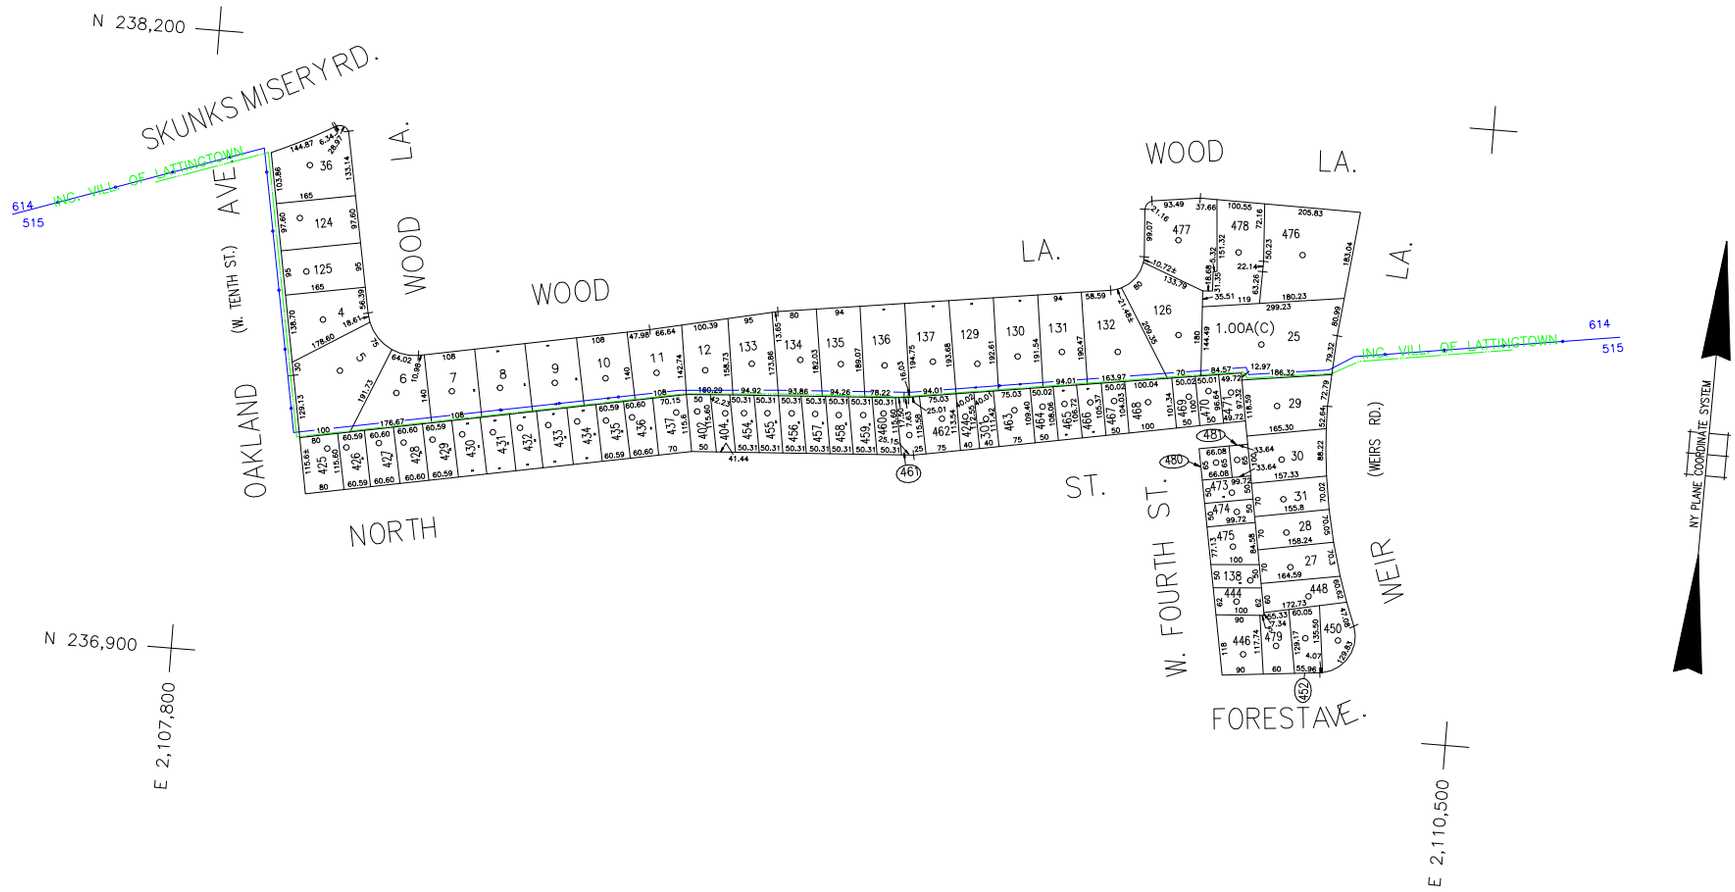

LEGEND

COUNTY LINE	
TOWN LINE	
VILLAGE LINE	
SCHOOL DISTRICT LINE	
PROPERTY LINE	
SPECIAL DISTRICT LINE	
BLOCK LIMIT	
LOCATOR POINT	
TAX MAP PARCEL NO.	246
CALCULATED ACREAGE	754(C)
DEED ACREAGE	176A
SCALED DIMENSION	327(S)
DEED DIMENSION	185.69
REFERENCE MAPS	
MAP NO.	

	DIST
POLICE	
County Police	3
WATER	
Locust Valley	12
LIGHTING	
Town of Oyster Bay	23
LIBRARY	
FIRE	
Locust Valley	35

	DIST
FIRE PROTECTION	
SANITARY	
REFUSE & GARBAGE	
REFUSE DISPOSAL	
SEWAGE COLLECTION	
Town of Oyster Bay	55

SPECIAL DISTRICTS

	DIST
PUBLIC PARKING	
Town of Oyster Bay - Unincorporated Area	A
SEWER	
PARK	
Locust Valley	66
IMPROVEMENT	
SIDEWALK	

	DIST
DRAINAGE	
Unincorporated Area of District #1	D
FIRE HYDRANT RENTAL	
Locust Valley	47
GARBAGE	
Garbage District #2	53
ESCALATOR	
WATER POLLUTION CONTROL	
Town, County, College, Police HQ	1
Town Highway	2

MUNICIPALITIES

TOWN OF:	
HEMPSTEAD	
NORTH HEMPSTEAD	
OYSTER BAY	
CITY OF:	
GLEN COVE	
LONG BEACH	
VILLAGE OF:	
SCHOOL DISTRICT	
Locust Valley	4

Nassau County Department of Assessment

Charles O'Shea, Chairman

Land & Tax Map

Map Last Revised: January 8 2003

SEC. 30

BLK. 66

SHEET 1 OF 1

CODE	SPECIAL DISTRICT WITHIN
515	1 12 2 23 3 35 47 53 55 66 A D
614	1 12 3 35 47

CODE	SPECIAL DISTRICT WITHIN

CODE	SPECIAL DISTRICT WITHIN