COPYRIGHT 1998 NASSAU COUNTY

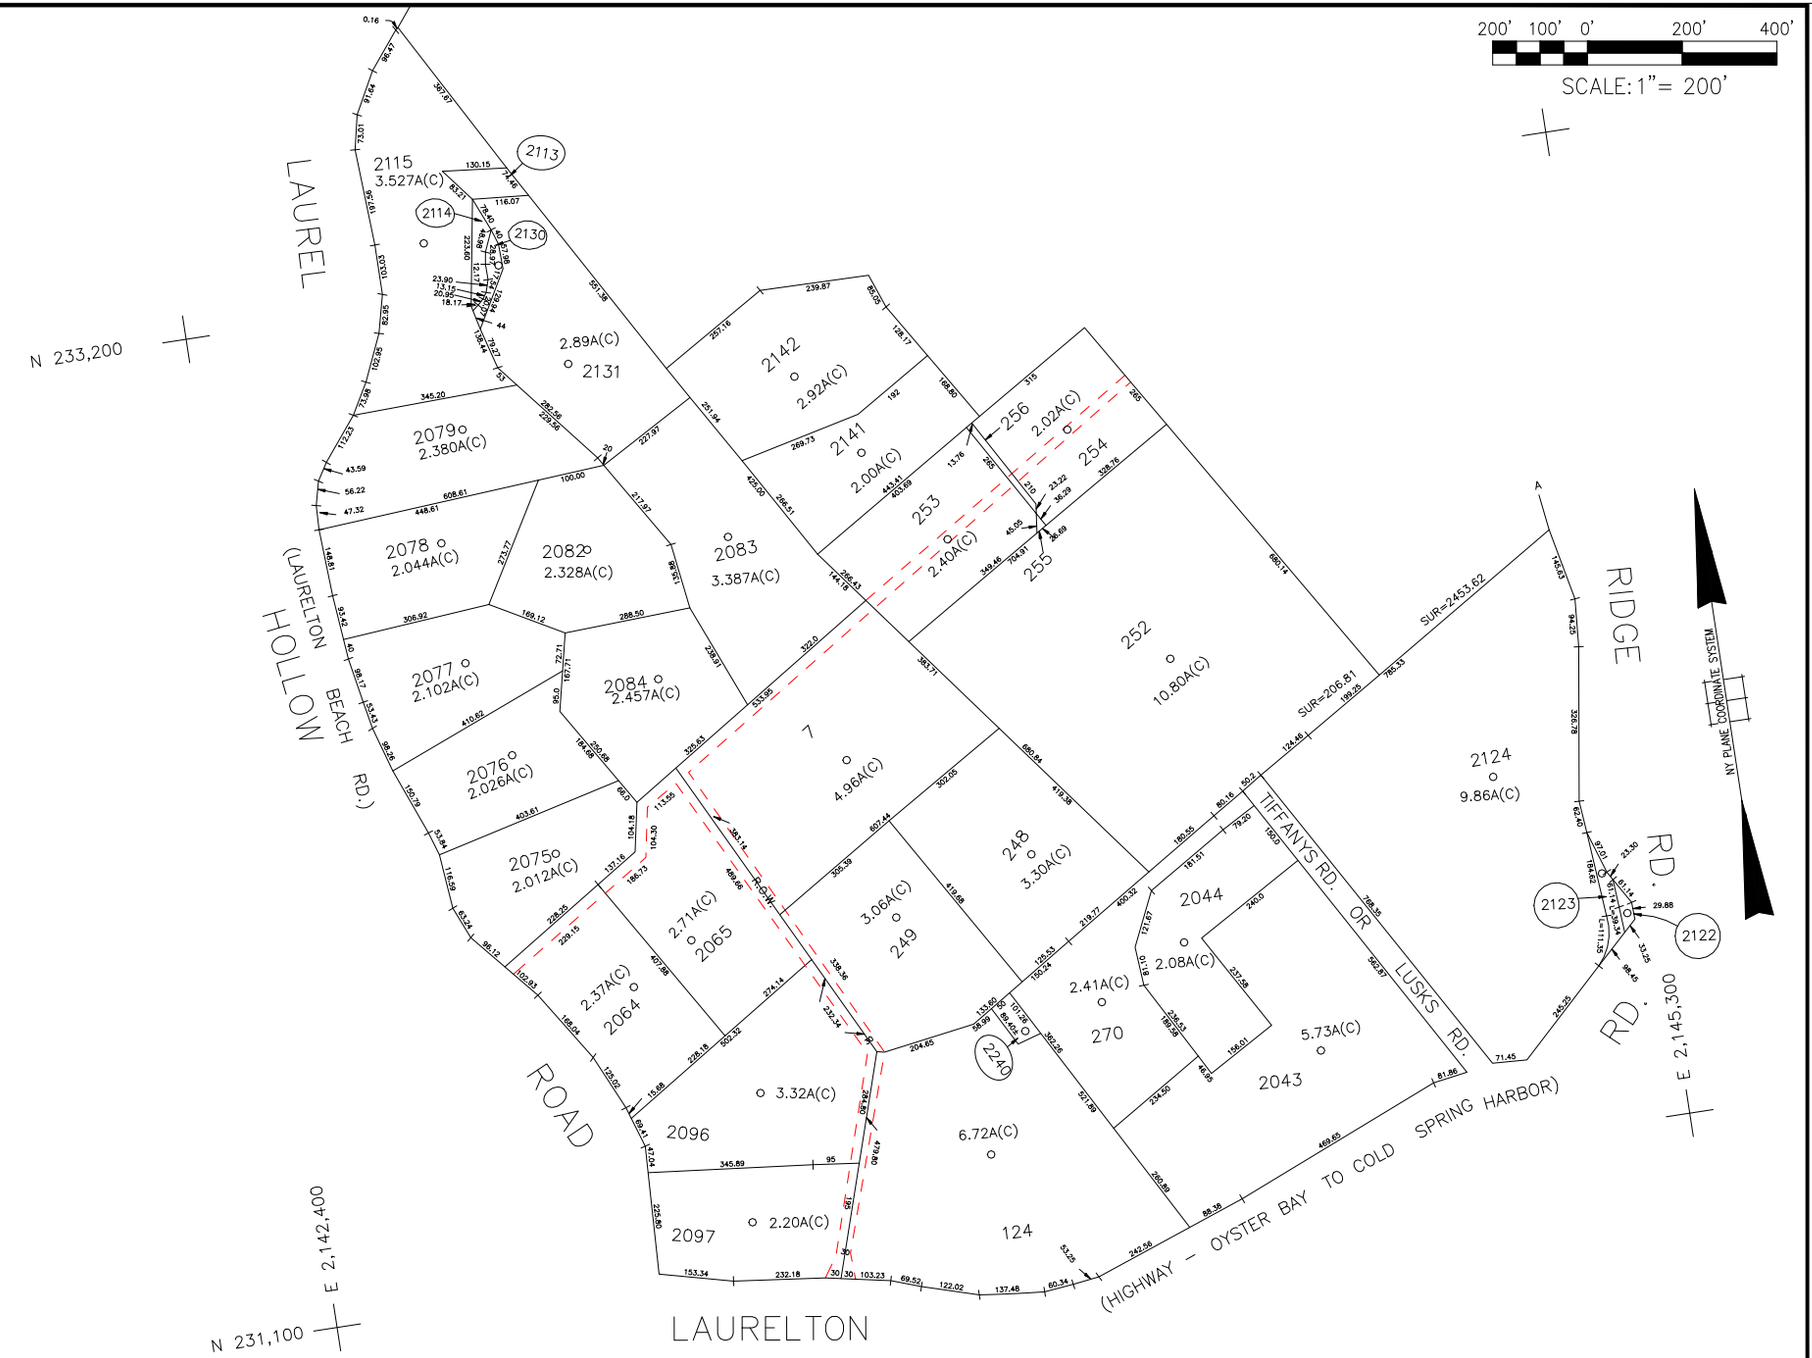


## LEGEND

| | |
|---|---|
| COUNTY LINE | |
| TOWN LINE | |
| VILLAGE LINE | |
| SCHOOL DISTRICT LINE | |
| PROPERTY LINE | |
| SPECIAL DISTRICT LINE | |
| BLOCK LIMIT | |
| LOCATOR POINT | • |
| TAX MAP PARCEL NO. | 246 |
| CALCULATED ACREAGE | 754(C) |
| DEED ACREAGE | 176A |
| SCALED DIMENSION | 327(S) |
| DEED DIMENSION | 185.69 |

REFERENCE MAPS
MAP NO.

## SPECIAL DISTRICTS

| | DIST | | DIST | | DIST | | DIST |
|---|---|---|---|---|---|---|---|
| POLICE | | FIRE PROTECTION | | PUBLIC PARKING | | DRAINAGE | |
| WATER | | SANITARY | | SEWER | | FIRE HYDRANT RENTAL | |
| LIGHTING | | REFUSE & GARBAGE | | PARK | | GARBAGE | |
| LIBRARY | | REFUSE DISPOSAL | | IMPROVEMENT | | ESCALATOR | |
| FIRE | | SEWAGE COLLECTION | | SIDEWALK | | WATER POLLUTION CONTROL | |
| | | | | | | Town, County, College, Police HQ | 1 |

## MUNICIPALITIES

TOWN OF:
HEMPSTEAD
NORTH HEMPSTEAD
OYSTER BAY
CITY OF:
GLEN COVE
LONG BEACH
VILLAGE OF:

SCHOOL DISTRICT
Cold Spring Harbor 11

# Nassau County Department of Assessment

*Charles O'Shea, Chairman*

# Land & Tax Map

Map Last Revised: January 8 2003

**SEC. 26**
**BLK. C**

**SHEET 1 OF 3**

| CODE | SPECIAL DISTRICT WITHIN | CODE | SPECIAL DISTRICT WITHIN | CODE | SPECIAL DISTRICT WITHIN |
|---|---|---|---|---|---|
| 820 | 1 | | | | |