COPYRIGHT 1998 NASSAU COUNTY

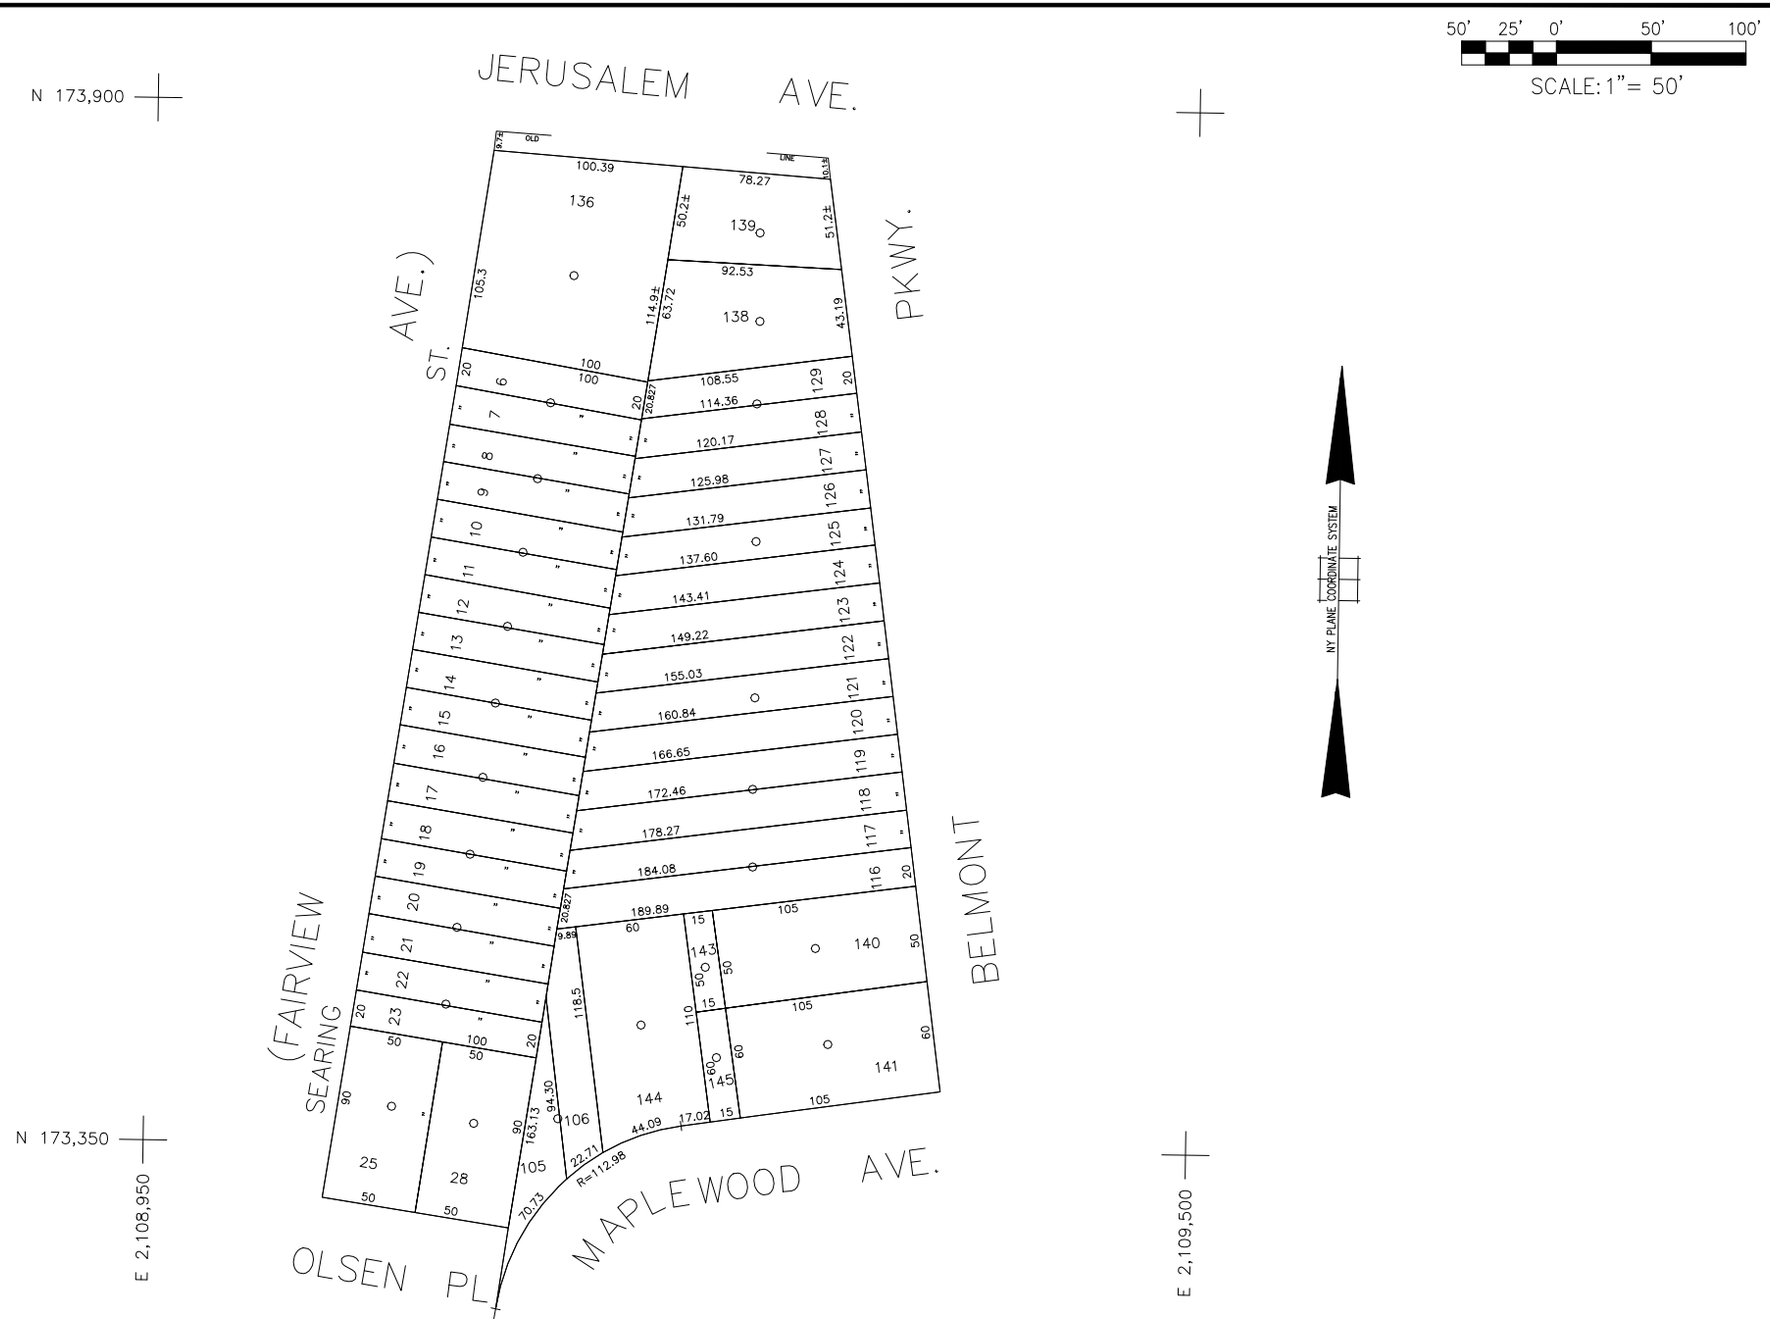

LEGEND

COUNTY LINE	
TOWN LINE	
VILLAGE LINE	
SCHOOL DISTRICT LINE	
PROPERTY LINE	
SPECIAL DISTRICT LINE	
BLOCK LIMIT	
LOCATOR POINT	
TAX MAP PARCEL NO.	246
CALCULATED ACREAGE	754(C)
DEED ACREAGE	176A
SCALED DIMENSION	327(S)
DEED DIMENSION	185.69

REFERENCE MAPS
MAP NO.

SPECIAL DISTRICTS

	DIST		DIST		DIST		DIST
POLICE		FIRE PROTECTION		PUBLIC PARKING		DRAINAGE	
WATER		SANITARY		SEWER		FIRE HYDRANT RENTAL	
LIGHTING		REFUSE & GARBAGE		Nassau County Sewage Disposal District #2	202	GARBAGE	
LIBRARY		REFUSE DISPOSAL		PARK		ESCALATOR	
FIRE		Town of Hempstead	X	IMPROVEMENT		WATER POLLUTION CONTROL	
		SEWAGE COLLECTION		SIDEWALK		Town, County, College, Police HQ	1

MUNICIPALITIES

TOWN OF:	
HEMPSTEAD	X
NORTH HEMPSTEAD	
OYSTER BAY	
CITY OF:	
GLEN COVE	
LONG BEACH	
VILLAGE OF:	
SCHOOL DISTRICT	
Uniondale	2

Nassau County Department of Assessment

Charles O'Shea, Chairman

Land & Tax Map

Map Last Revised: July 16 2002

SEC. 36

BLK. 100

SHEET 1 OF 1

CODE	SPECIAL	DISTRICT	WITHIN
399	1	202	X